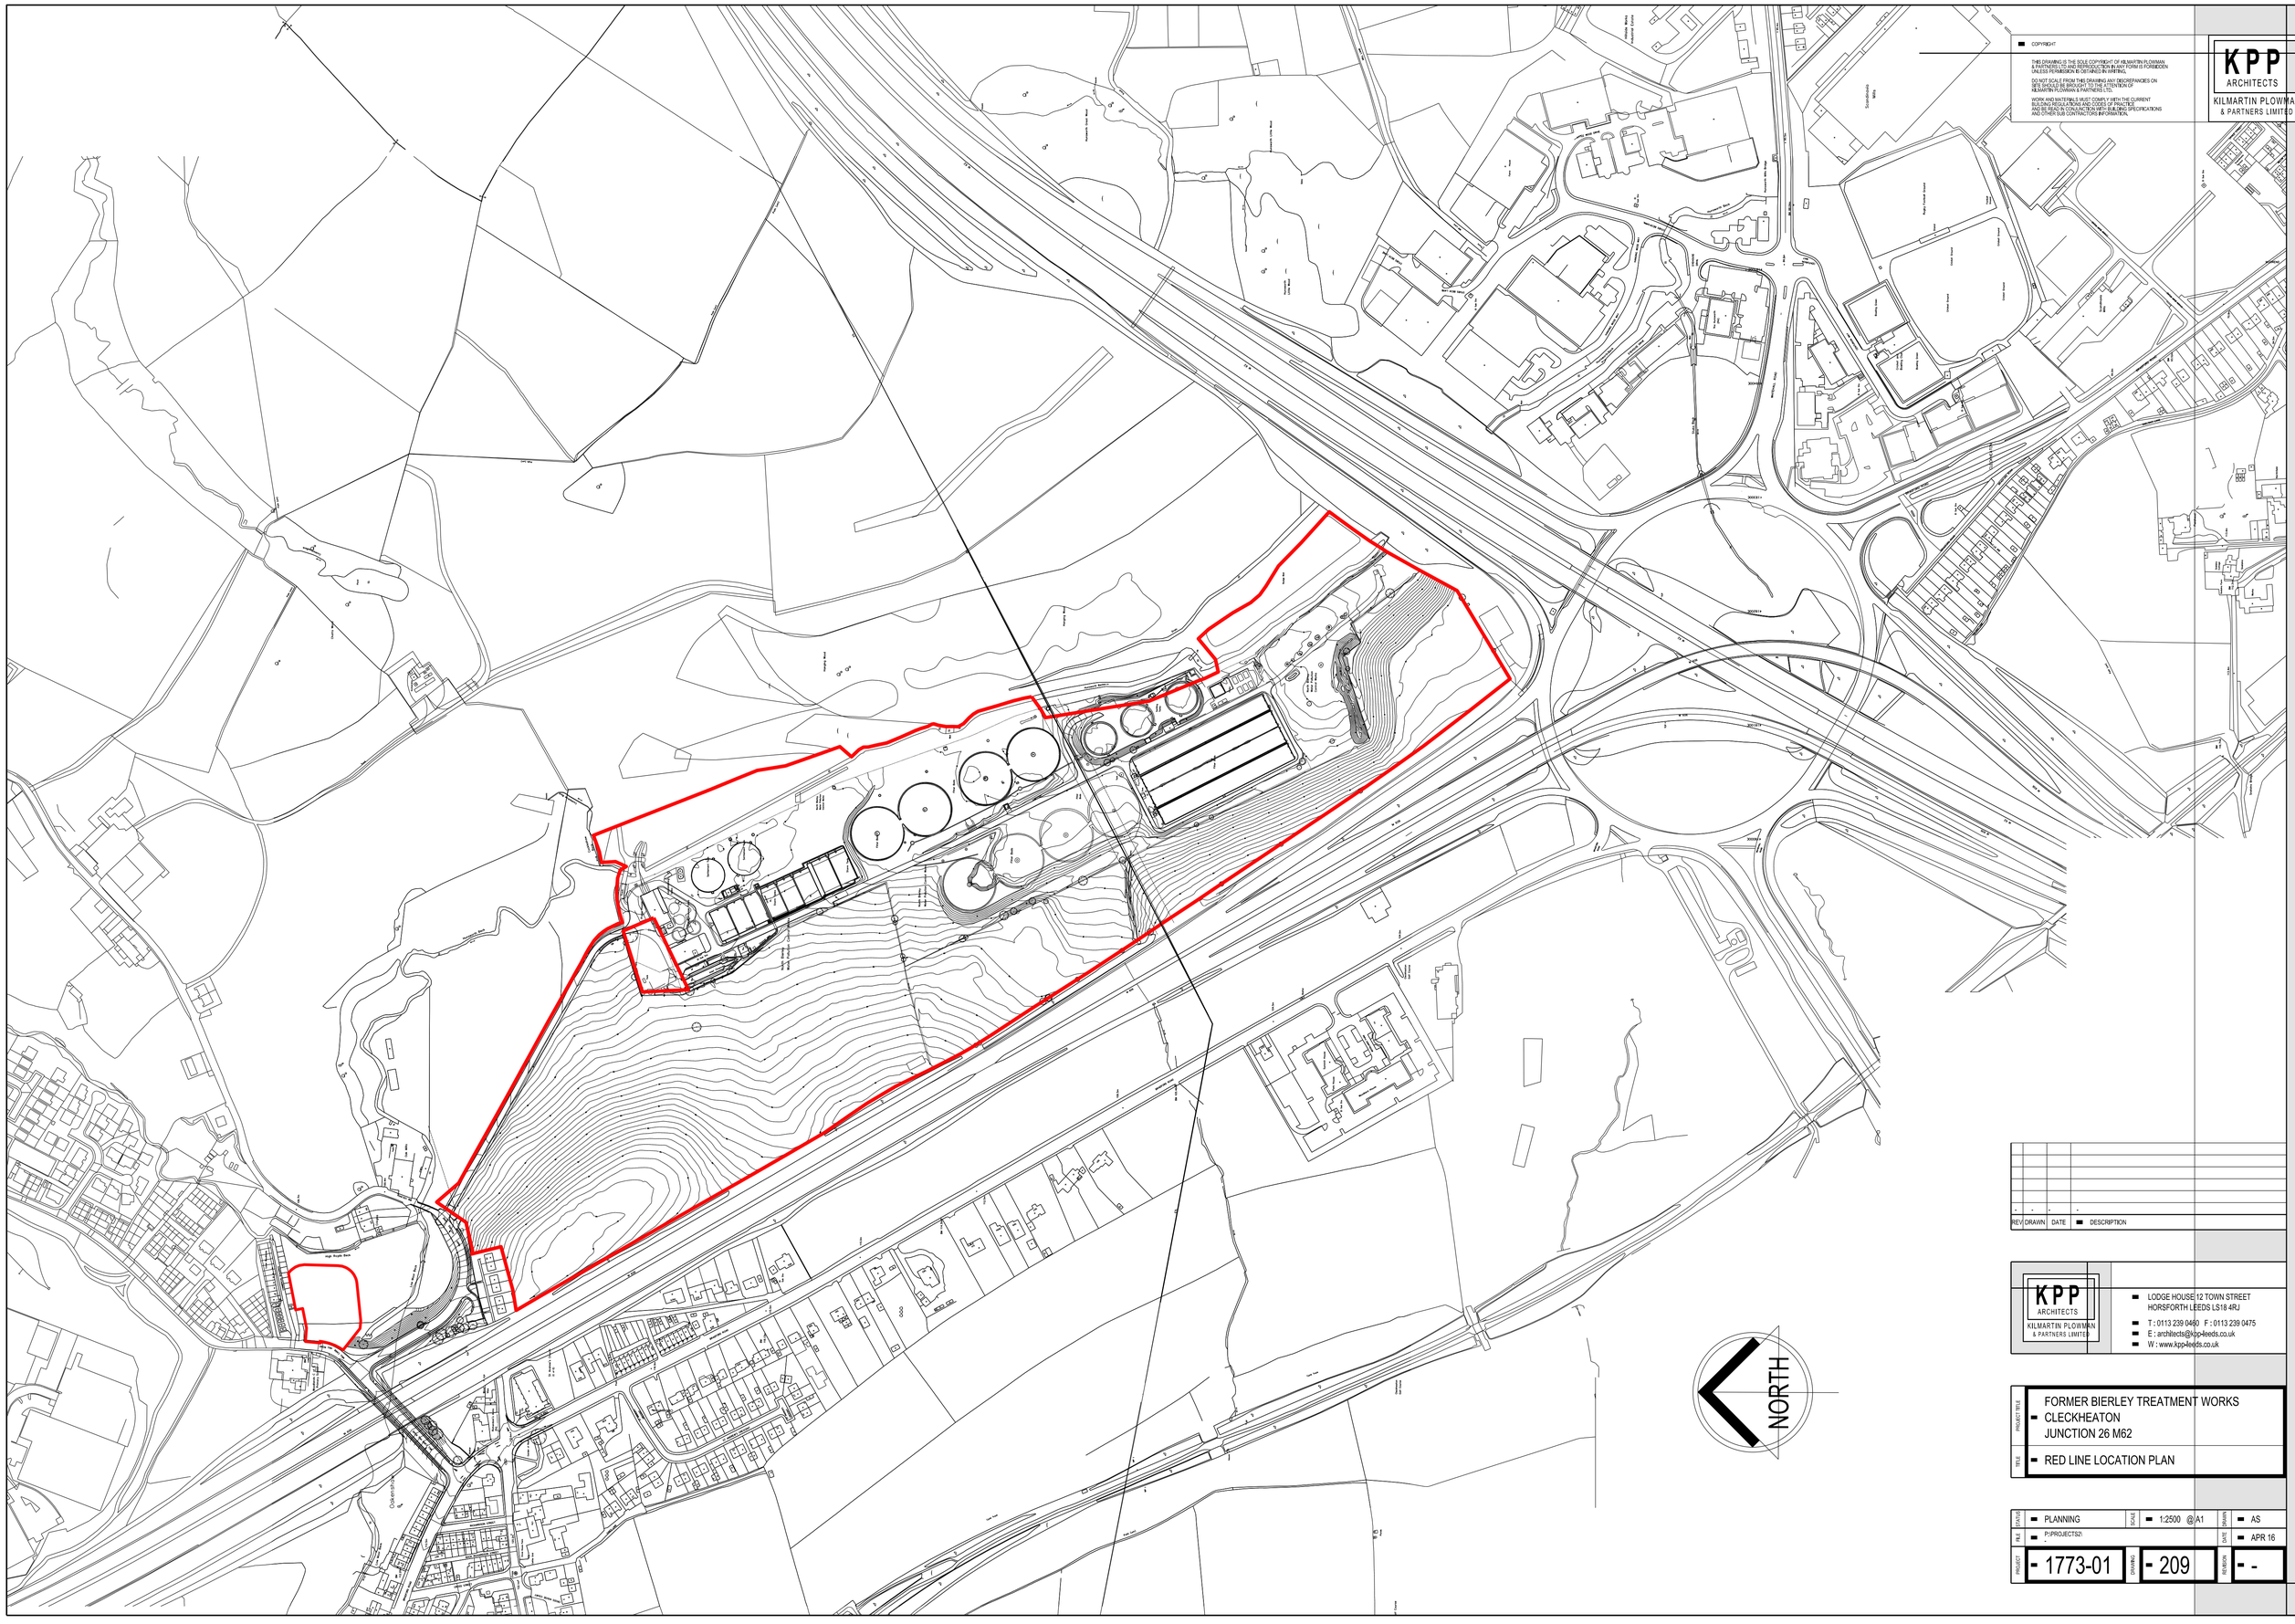

COPYRIGHT

THIS DRAWING IS THE SOLE COPYRIGHT OF KILMARTIN PLOWMAN & PARTNERS LTD AND REPRODUCTION IN ANY FORM IS FORBIDDEN UNLESS PERMISSION IS OBTAINED IN WRITING.

DO NOT SCALE FROM THIS DRAWING ANY DISCREPANCIES ON SITE SHOULD BE BROUGHT TO THE ATTENTION OF KILMARTIN PLOWMAN & PARTNERS LTD.

WORK AND MATERIALS MUST COMPLY WITH THE CURRENT BUILDING REGULATIONS AND CODES OF PRACTICE AND BE READ IN CONJUNCTION WITH BUILDING SPECIFICATIONS AND OTHER SUB CONTRACTORS INFORMATION.

KPP
ARCHITECTS
KILMARTIN PLOWMAN & PARTNERS LIMITED

REV	DRAWN	DATE	DESCRIPTION
-	-	-	-

KPP
ARCHITECTS
KILMARTIN PLOWMAN & PARTNERS LIMITED

LODGE HOUSE 12 TOWN STREET
HORSFORTH LEEDS LS18 4RJ

T : 0113 239 0460 F : 0113 239 0475
E : architects@kpp-leeds.co.uk
W : www.kpp-leeds.co.uk

PROJECT TITLE
FORMER BIERLEY TREATMENT WORKS
CLECKHEATON
JUNCTION 26 M62

TITLE
RED LINE LOCATION PLAN

STATUS	PLANNING	SCALE	1:2500 @A1
DRAWN	AS	DATE	APR 16
FILE	P:\PROJECTS\7\ -		
PROJECT	1773-01	DRAWING	209
REVISION	- -		