"This document has been prepared by AECOM Ltd ("AL") for the sole use of our Client (the "Client") and in accordance with generally accepted consultancy principles, the budget for fees and the terms of reference agreed between AL and the Client. Any information provided by third parties and referred to herein has not been checked or verified by AL, unless otherwise expressly stated in the document. No third party may rely upon this document without the prior and express written agreement of AL"

INDICATIVE

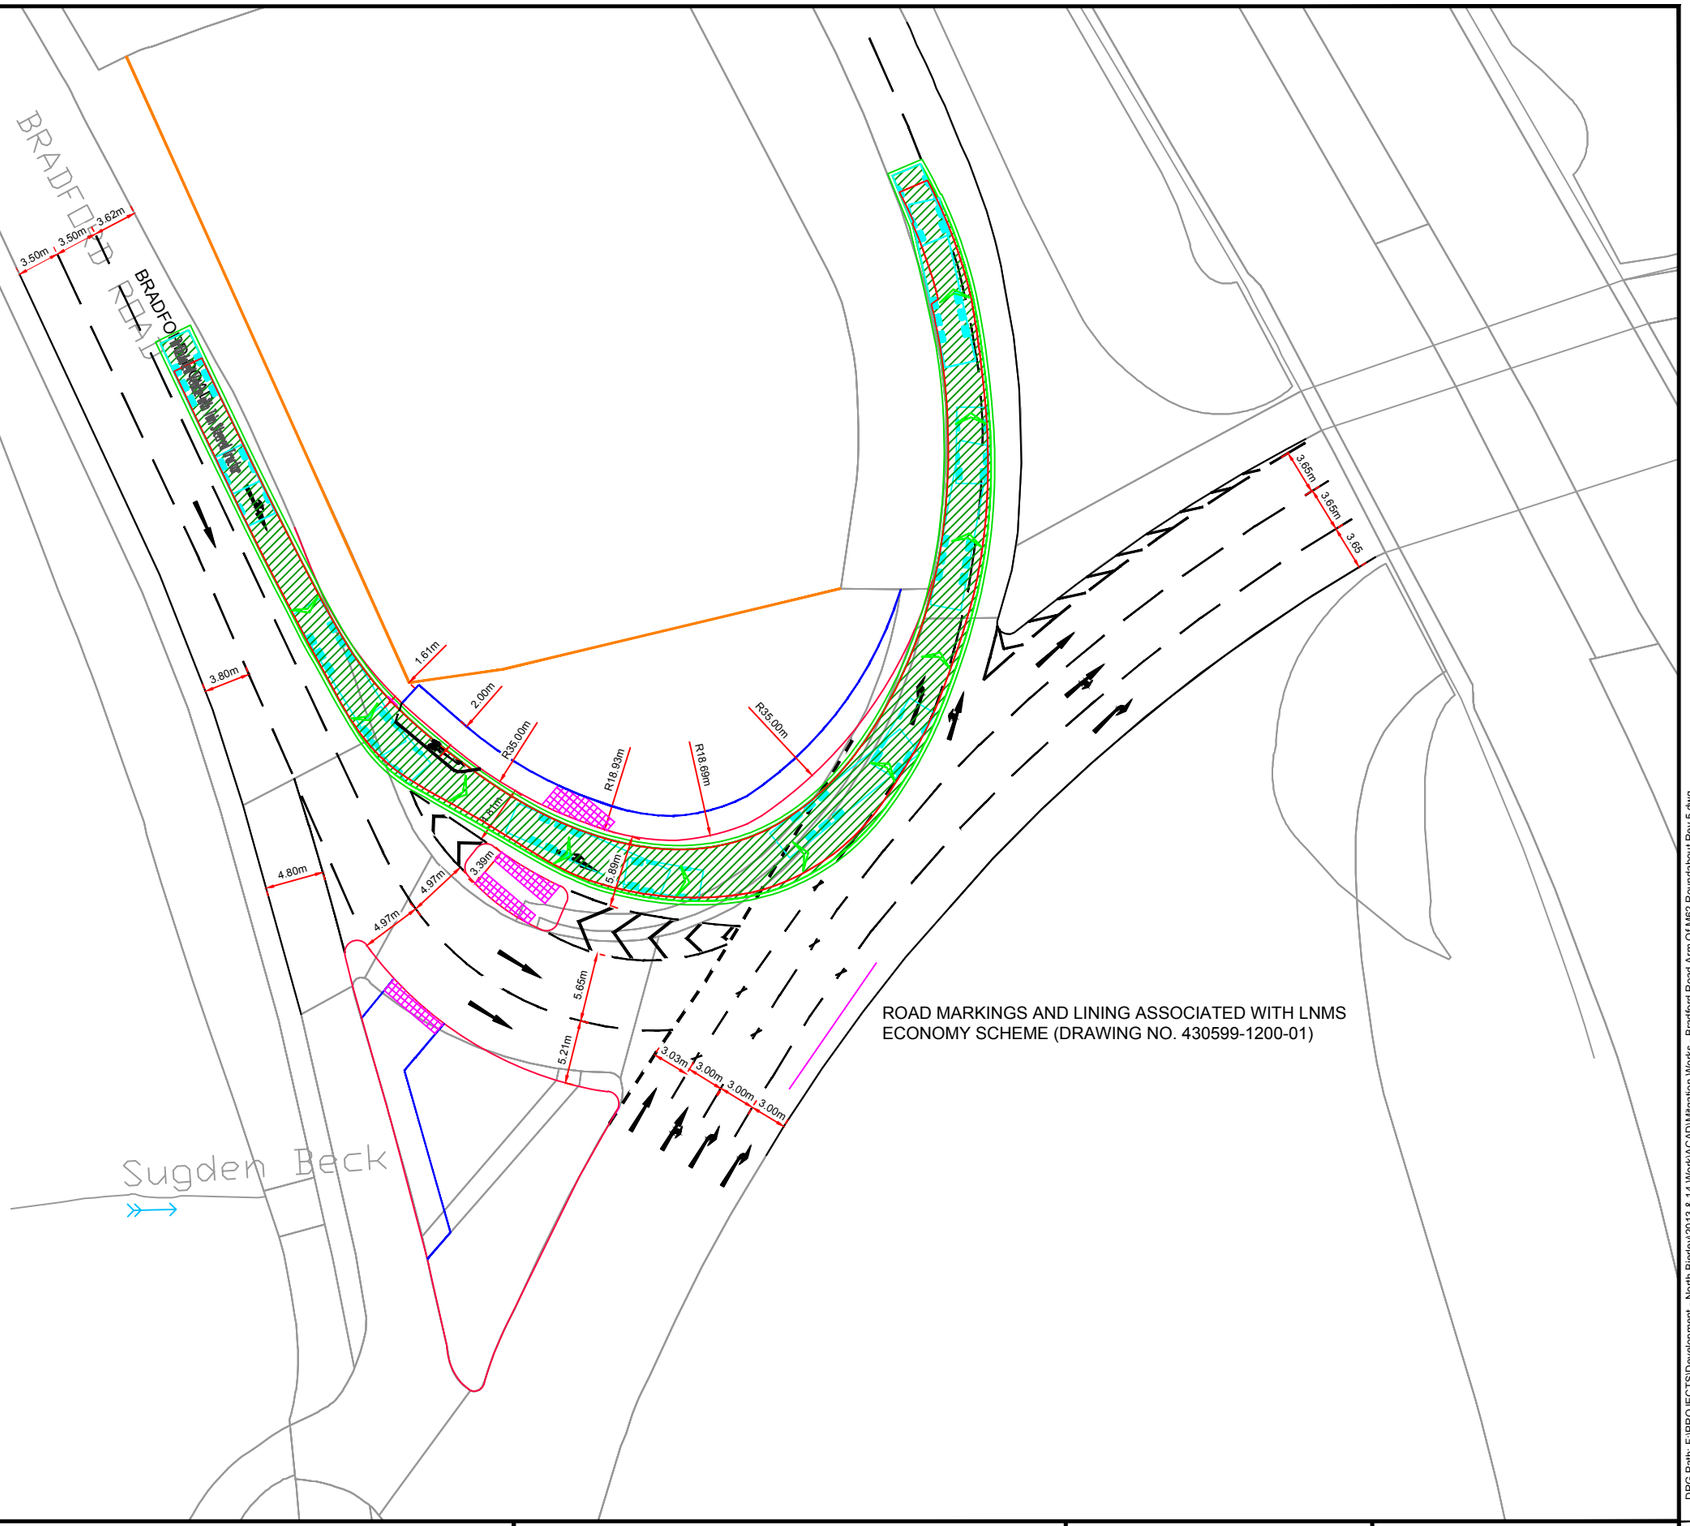

ROAD MARKINGS AND LINING ASSOCIATED WITH LNMS ECONOMY SCHEME (DRAWING NO. 430599-1200-01)

KEY:

ASSUMED ADOPTED HIGHWAY BOUNDARY LINE

2m WIDE FOOTPATH

PROPOSED KERBLINE

UNCONTROLLED CROSSING

DRG Path: F:\PROJECTS\Development - North Bierley\2013 & 14 Work\ACAD\Mitigation Works - Bradford Road Arm Of M62 Roundabout Rev 5.dwg
Layout Tab: Map Of All - Left Turn Hatching • User: ODDYL Plot time: 07/02/2018 @ 10:33 AM

Client: KEYLAND DEVELOPMENT LTD

Project: NORTH BIERLEY

Title: PROPOSED MITIGATION WORKS TO BRADFORD ROAD ARM OF M62 JUNCTION 26 ROUNDABOUT

AECOM
5th Floor, 2 City Walk
LEEDS, LS11 9AR
Tel: +44 (0) 113 391 6800
Fax: +44 (0) 113 391 6899
www.aecom.com

Design:	LO	CAD:	LO
Chk'd:	RB	App'd:	SM
Date:	07/02/2018	Scale:	1:500

No. 60221630 Rev: 5

cm

A3