


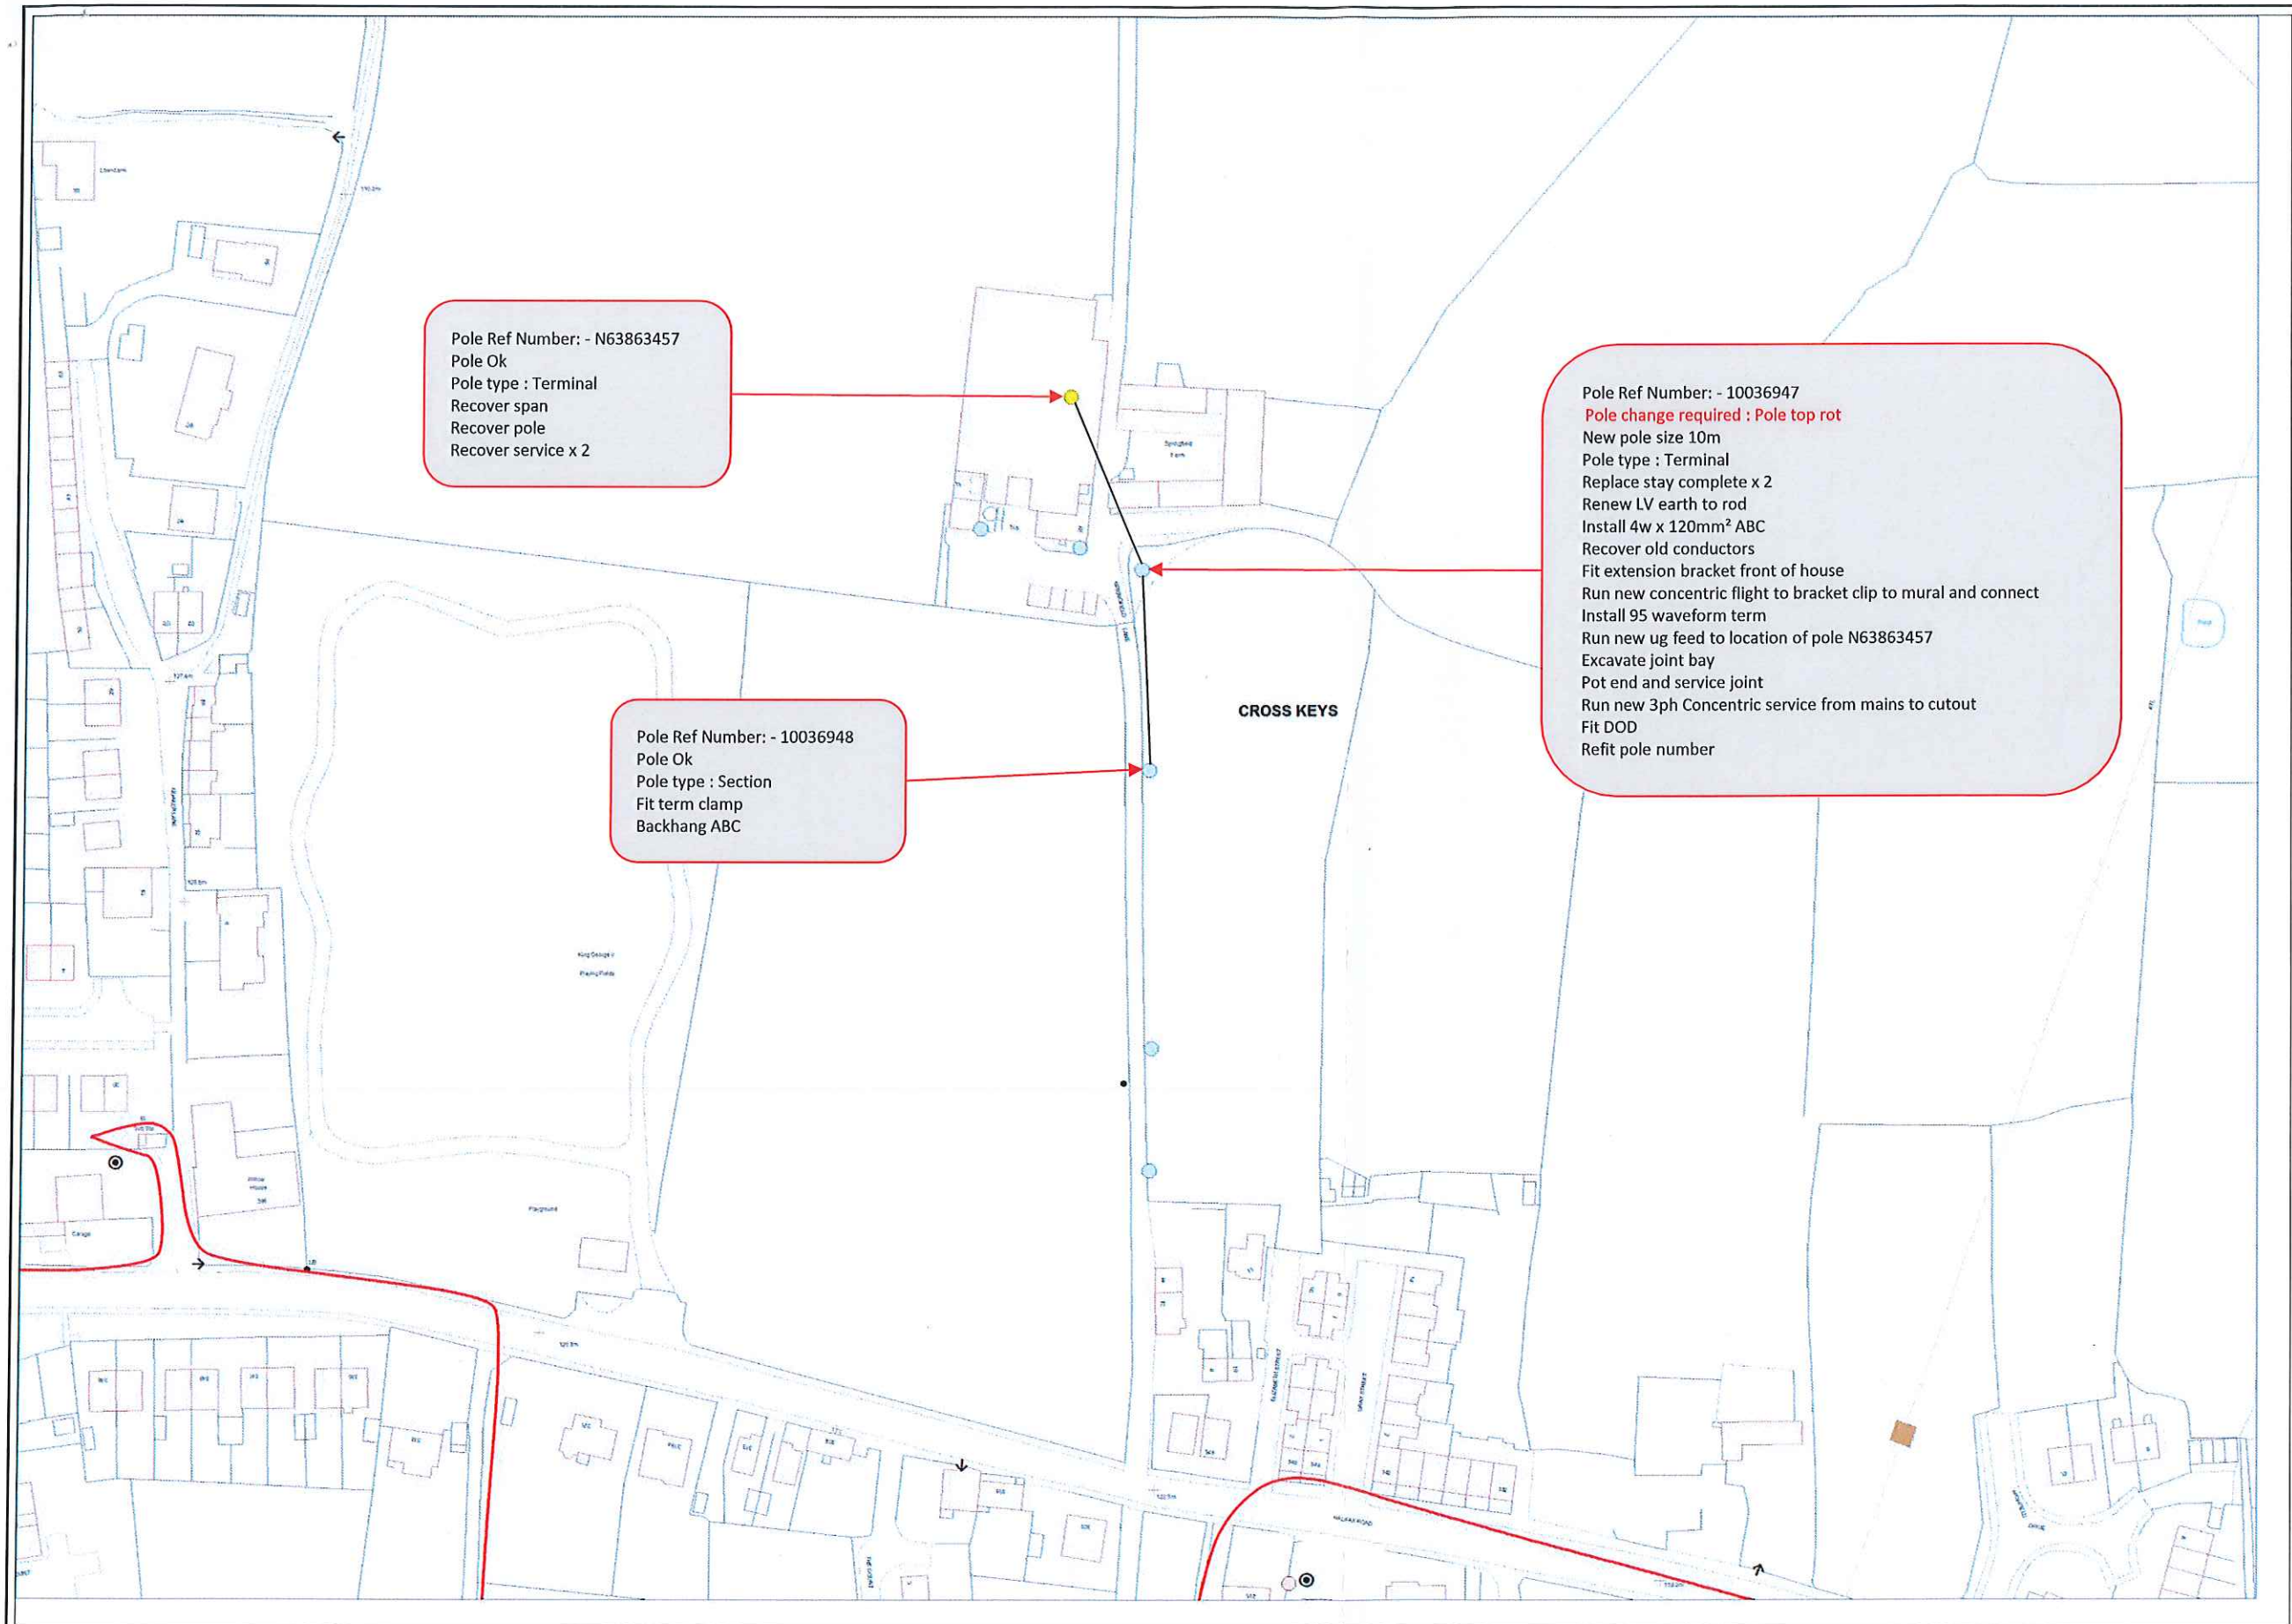

Legend and Additional Info

Yellow Poles are ESQCR Building clearance defects that have been issued by NPG with known clearance defects

Details of the clearance measurements can be seen on the NPG Clearance Report

Please ensure following the completion of the refurbishment works that all clearances comply with standards and specifications


Identified Risk Categories	
Traffic Mgmt Required	
HV Outage Req	
Childrens Playground	
Fishing or Sailing Location	
Camping or Caravan Site	
Recreational Activites Present	
Allotments	
Sports Ground or Stadium	
Golf Course	
School	
Portable Machinery in use	✓
Farm machinery in use	
Potential Climbing Aid	
Travellers Site	
Area Prone to Vandalism	
Domestic Private Garden	
Footpath (inc old Railways)	
No High Risks on these sites	
Qty of Pole Changes	1
Qty of Refurbishments	2
Qty Minor Works	0
Qty Spans to Reconductor	1

Map Legend

- Yellow circle: Issued Defect Pole
- Blue circle: LV Pole
- Red circle: HV Pole
- Green line: Convert to ABC

REPRODUCED FROM OR BASED UPON THE ORDNANCE SURVEY'S MAPS WITH THE PERMISSION OF THE CONTROLLER OF HER MAJESTY'S STATIONARY OFFICE. CROWN COPYRIGHT RESERVED (Nortnen Powergrid Holdings Company EL 273198)

 LSTC North: Yorkshire House York Road Little Driffield East Yorkshire YO25 5XA Tel 01377 25617 LSTC Wales: Office 6 Unit 1A Stephen Gray Road Mold Flintshire CH7 1HE	General Note: This map is to be used in conjunction with Work Instruction 14239-561 Map 1 of 2	Client: Northern Powergrid Project: ESQCR Clearances	Title: NPG ESQCR Building Services for SS: - LIVERSEDGE Cross Keys 1710 SS N63863457 Solution Plan	Scale: 1:1250 @ A3 Date: 14/01/2016 Drawn: TD Original Size: -	Designed: IE Checked: CJ Approved: CJ Drawing Number: 31_N63863457_01 Rev: A
	LS Transmission Consultancy Limited makes no warranties, express or implied, that compliance with this drawing, or any other document issued by LSTC, would in itself be sufficient to ensure safe safe systems of work or operation. Users are reminded of their own duties under health and safety legislation	OS Coordinates : 419193, 424198			

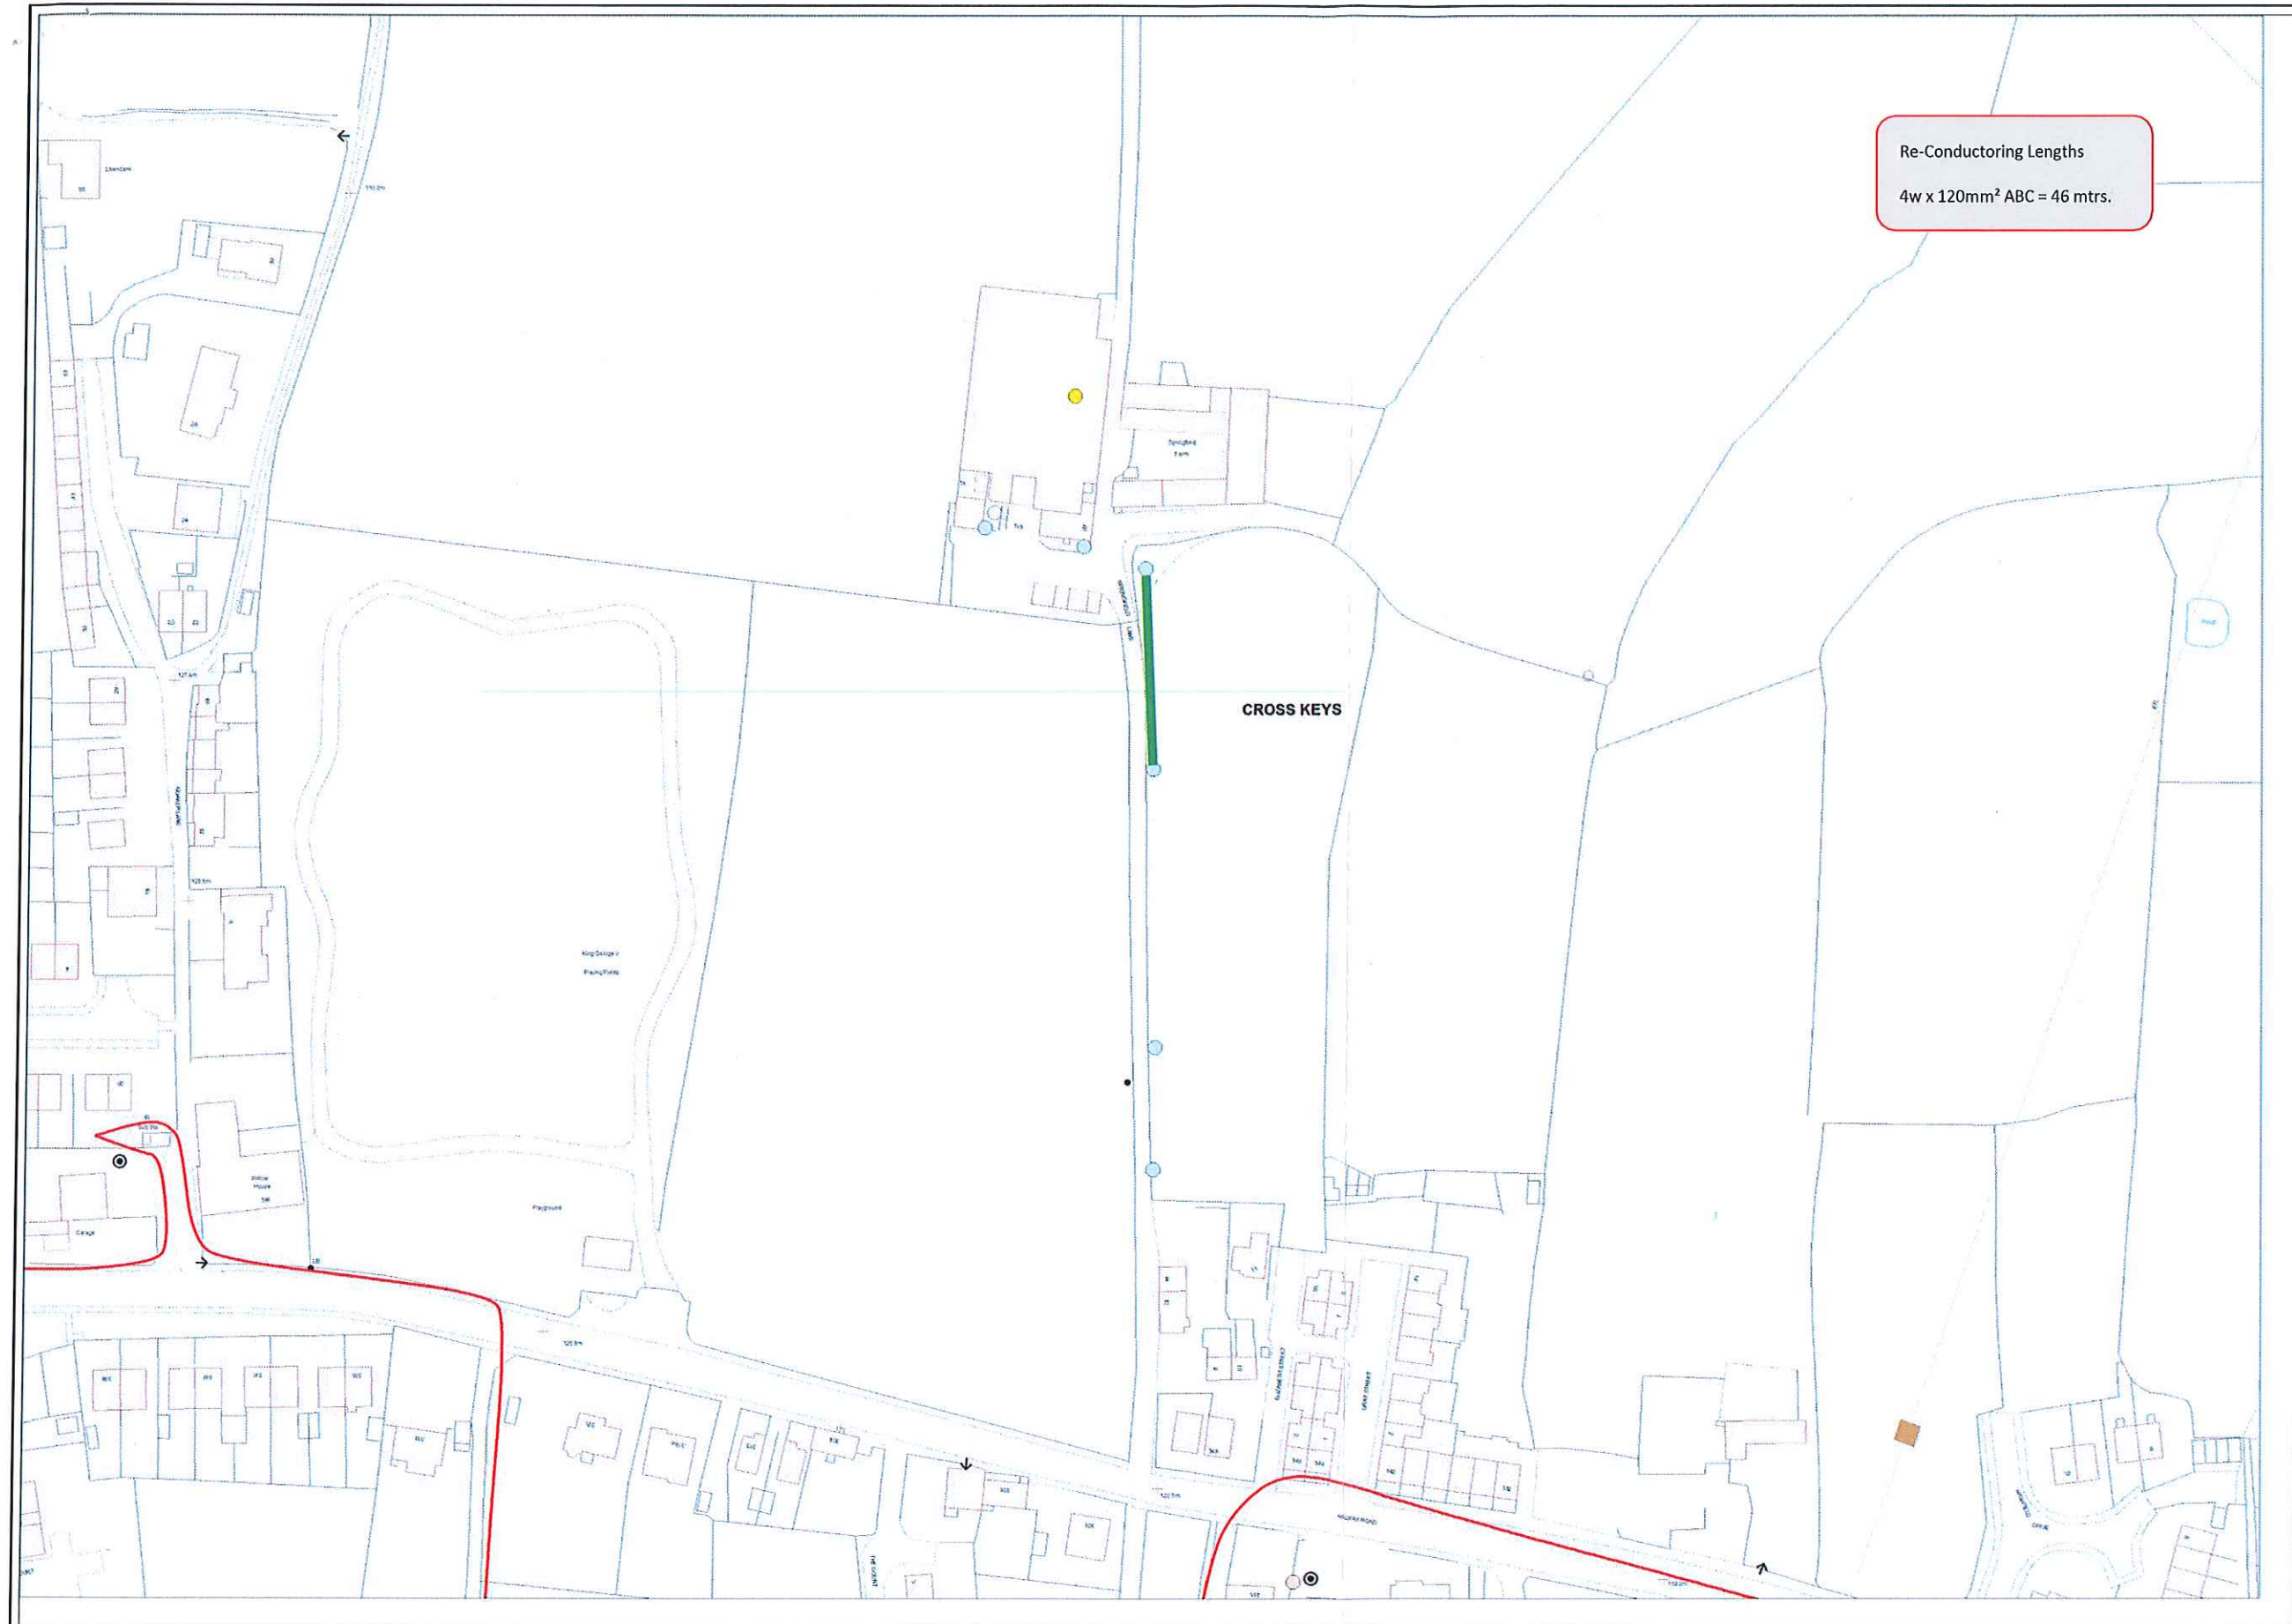

Legend and Additional Info

Yellow Poles are ESQCR Building clearance defects that have been issued by NPG with known clearance defects

Details of the clearance measurements can be seen on the NPG Clearance Report

Please ensure following the completion of the refurbishment works that all clearances comply with standards and specifications

Identified Risk Categories	
Traffic Mgmt Required	
HV Outage Req	
Childrens Playground	
Fishing or Sailing Location	
Camping or Caravan Site	
Recreational Activites Present	
Allotments	
Sports Ground or Stadium	
Golf Course	
School	
Portable Machinery in use	✓
Farm machinery in use	
Potential Climbing Aid	
Travellers Site	
Area Prone to Vandalism	
Domestic Private Garden	
Footpath (inc old Railways)	
No High Risks on these sites	
Qty of Pole Changes	1
Qty of Refurbishments	2
Qty Minor Works	0
Qty Spans to Reconductor	1

Map Legend

- Yellow dot: Issued Defect Pole
- Blue dot: LV Pole
- Red dot: HV Pole
- Green line: Convert to ABC

REPRODUCED FROM OR BASED UPON THE ORDNANCE SURVEY'S MAPS WITH THE PERMISSION OF THE CONTROLLER OF HER MAJESTY'S STATIONARY OFFICE. CROWN COPYRIGHT RESERVED (Nortnen Powergrid Holdings Company EL 273198)

 LSTC North: Yorkshire House York Road Little Driffield East Yorkshire YO25 5XA Tel 01377 25617 LSTC Wales: Office 6 Unit 1A Stephen Gray Road Mold Flintshire CH7 1HE	General Note:	This map is to be used in conjunction with Work Instruction 14239-561 Map 2 of 2	Client : Northern Powergrid Project : ESQCR Clearances	Title NPG ESQCR Building Services for SS: - LIVERSEDGE Cross Keys 1710 SS N63863457 Reconductoring Plan	Scale: 1:1250 @ A3	Designed IE	
					Date 14/01/2016	Checked CJ	
					Drawn TD	Approved CJ	
	LS Transmission Consultancy Limited makes no warranties, express or implied, that compliance with this drawing, or any other document issued by LSTC, would in itself be sufficient to ensure safe safe systems of work or operation. Users are reminded of their own duties under health and safety legislation	OS Coordinates : 419193, 424198	Original Size -		Drawing Number 31_N63863457_02		Rev. A