

SIDE

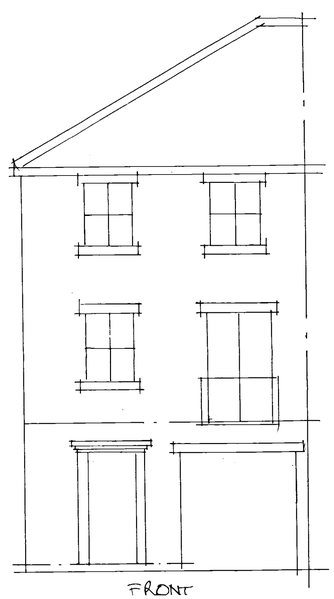

FRONT

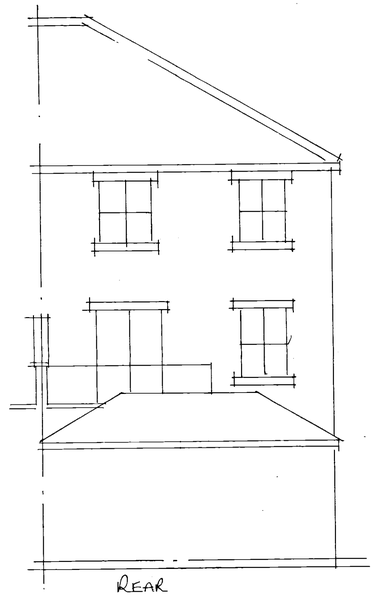

REAR

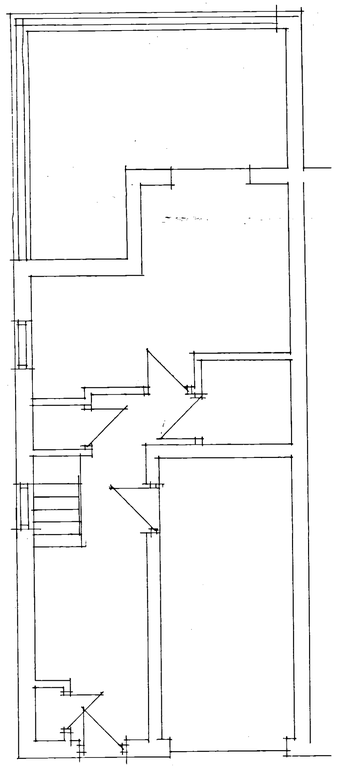

GROUND FLOOR

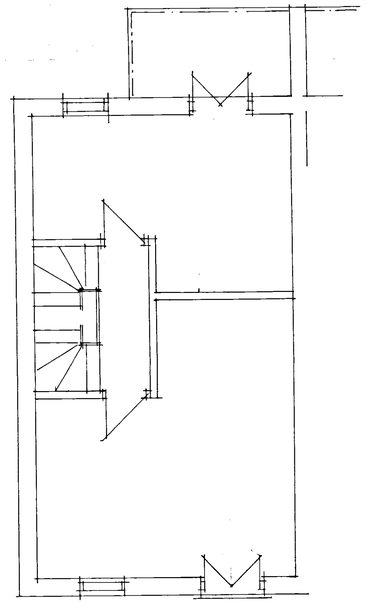

FIRST FLOOR

NOTE : NO CHANGE
TO SECOND FLOOR

Notes :-

- ALL DIMENSIONS MUST BE CHECKED ON SITE PRIOR TO WORKS STARTING.
- DO NOT SCALE.
- THIS DRAWING AND DESIGN REMAINS THE COPYRIGHT OF J.A.OLDROYD M.R.I.C.S AND MAY NOT BE REPRODUCED WITHOUT PERMISSION.
- ALL WORKS MUST BE CARRIED OUT IN ACCORDANCE WITH CURRENT BUILDING REGULATIONS, CODES OF PRACTICE, AND PLANNING OFFICERS REQUIREMENTS.
- ALL MATERIALS MUST COMPLY WITH CURRENT BRITISH STANDARDS IN SITUATION USED.

THIS IS A NOTIFIABLE PROJECT UNDER THE CONSTRUCTION & DESIGN REGULATIONS 2007. THE DEVELOPER MUST BY LAW INFORM THE LOCAL HEALTH & SAFETY EXECUTIVE AND ALSO OBTAIN THE SERVICES OF A C.D.M. CO-ORDINATOR.

Party Walls
The Part Wall Act etc. Act 1996 came into effect on 1st July 1997. If someone is planning to carry out building work which involves; work on an existing wall shared with another property; or new building on the boundary with a neighbouring property; or excavating near a neighbouring building, they should find out whether that work falls within the scope of the Act. If it does, they must serve the statutory notice on all affected owners. The government has produced an explanatory leaflet which is available from planning services.

0m	**Scale 1:50**	4m
0m	**Scale 1:100**	8m
0m	**Scale 1:200**	16m
0m	**Scale 1:1250**	100m

[When to scale of original plan, bar = 8cm]

© Copyright Kirklees Metropolitan Council

	Date	Revisions
A		

J.A. OLDROYD M.R.I.C.S.
3 PRIMROSE LANE
HIGHTOWN
LIVERSEDGE
WEST YORKSHIRE
WF15 6NS
TEL : 01274 871407
CHARTERED BUILDING SURVEYOR

Client
MR & MRS BRADLE

Address
21 SPRINGFIELD COURT
ROBERTTOWN

Drawing Title
EXISTING PLANS

scale 1:50 1:100

date JULY '16 | drawn by

Drg No 16147 | Rev