


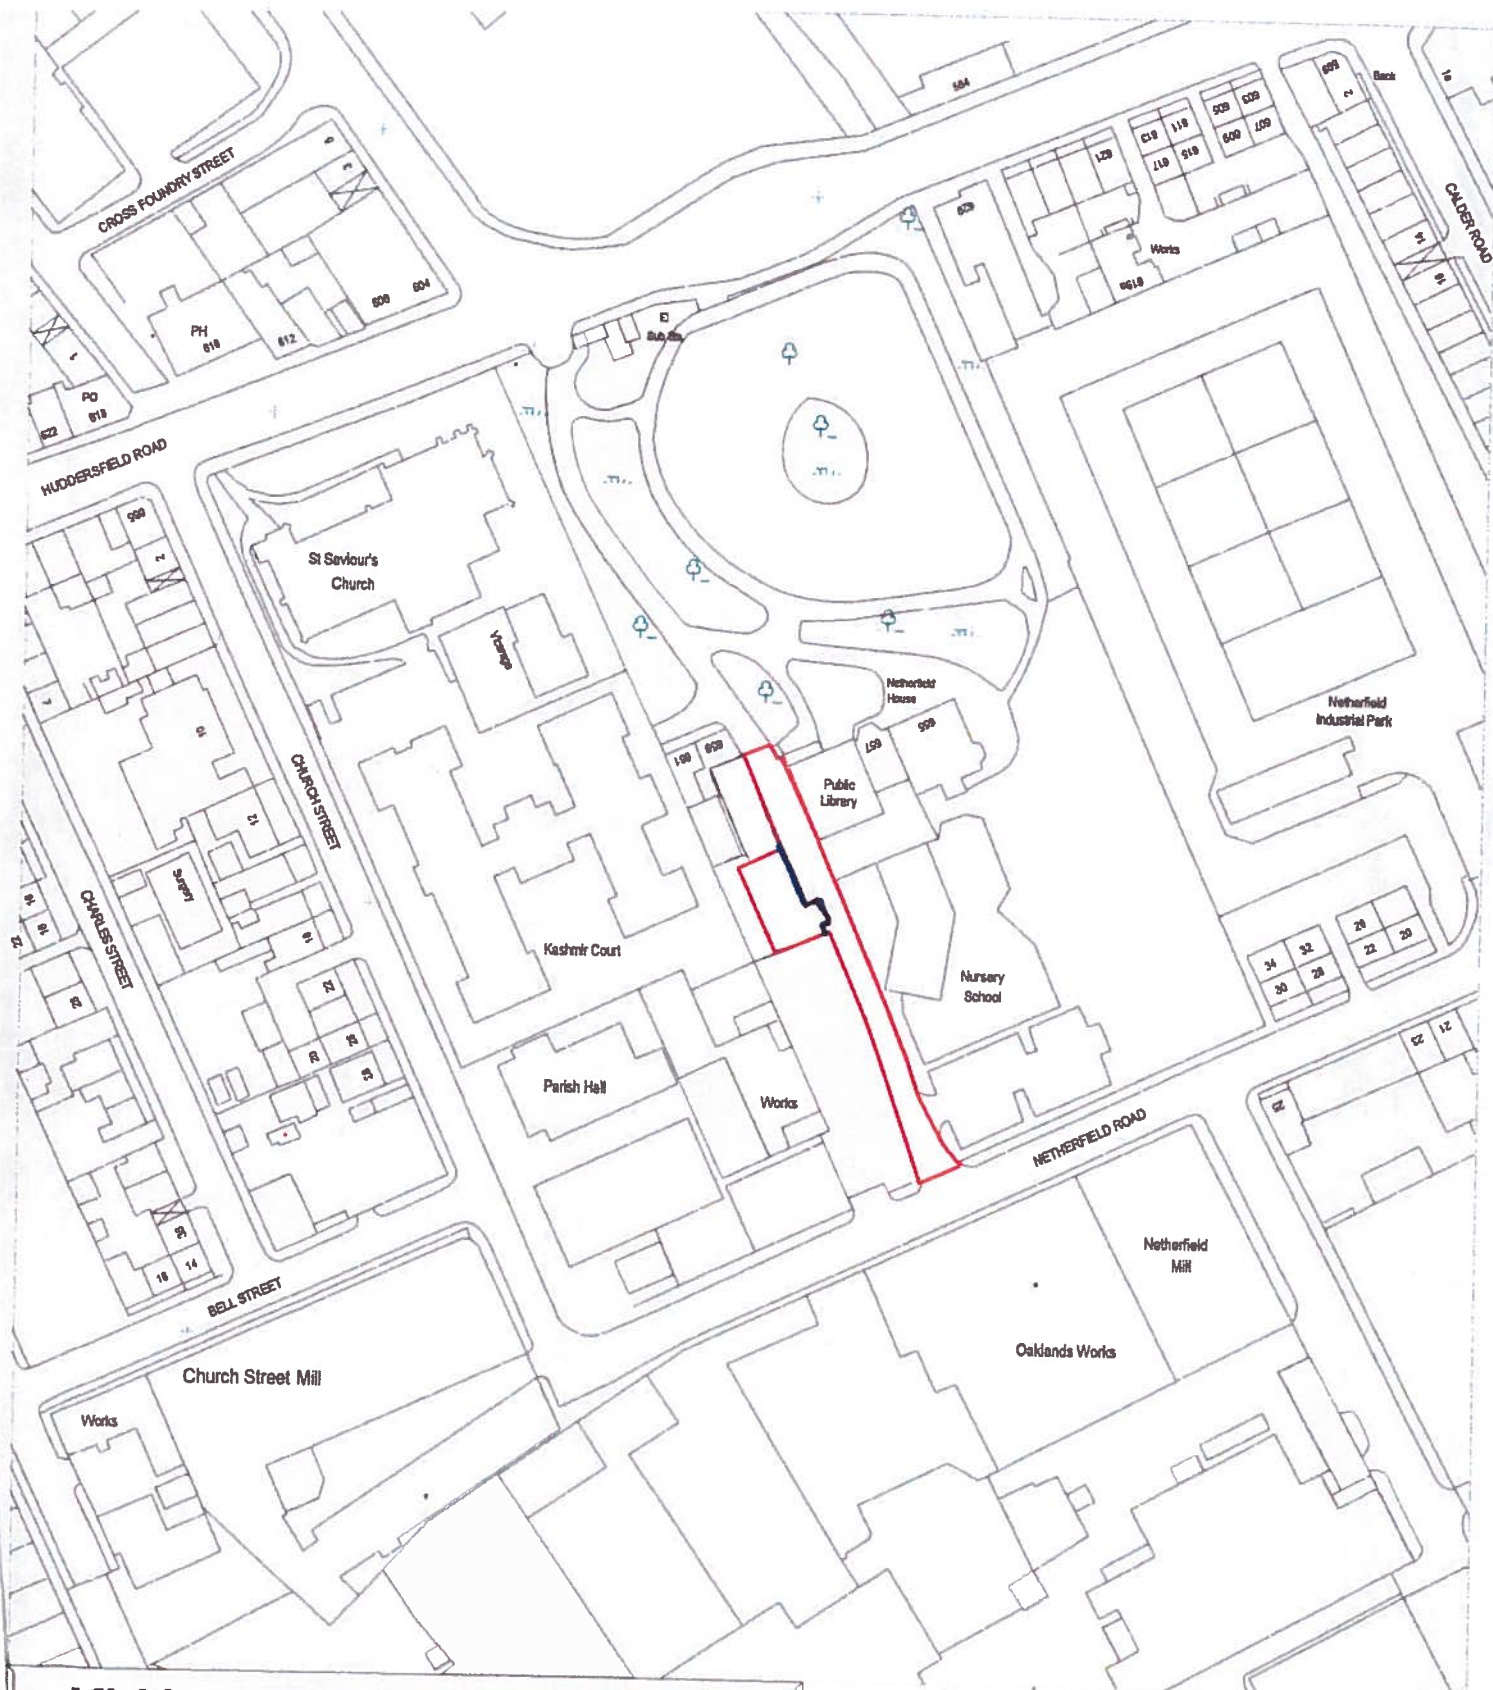

Kirklees MC - Planning Service

PO Box B93, Civic Centre, Huddersfield, HD1 2JR.

Tel: 01484 221000 Fax: 01484 221613


Scale: 1:1250

Date: 17th March 1999

Grid Ref:

422365

420240

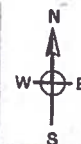

This copy has been produced for Planning and Building Control purposes only.

NO FURTHER COPIES MAY BE MADE

Reproduced from the Ordnance Survey mapping with the permission of the
Controller of Her Majesty's Stationary Office © Crown copyright.

Unauthorised reproduction infringes Crown copyright and
may lead to prosecution or civil proceedings.

Kirklees Metropolitan Borough Council - Licence Number: LA 076198



Kirklees
METROPOLITAN COUNCIL