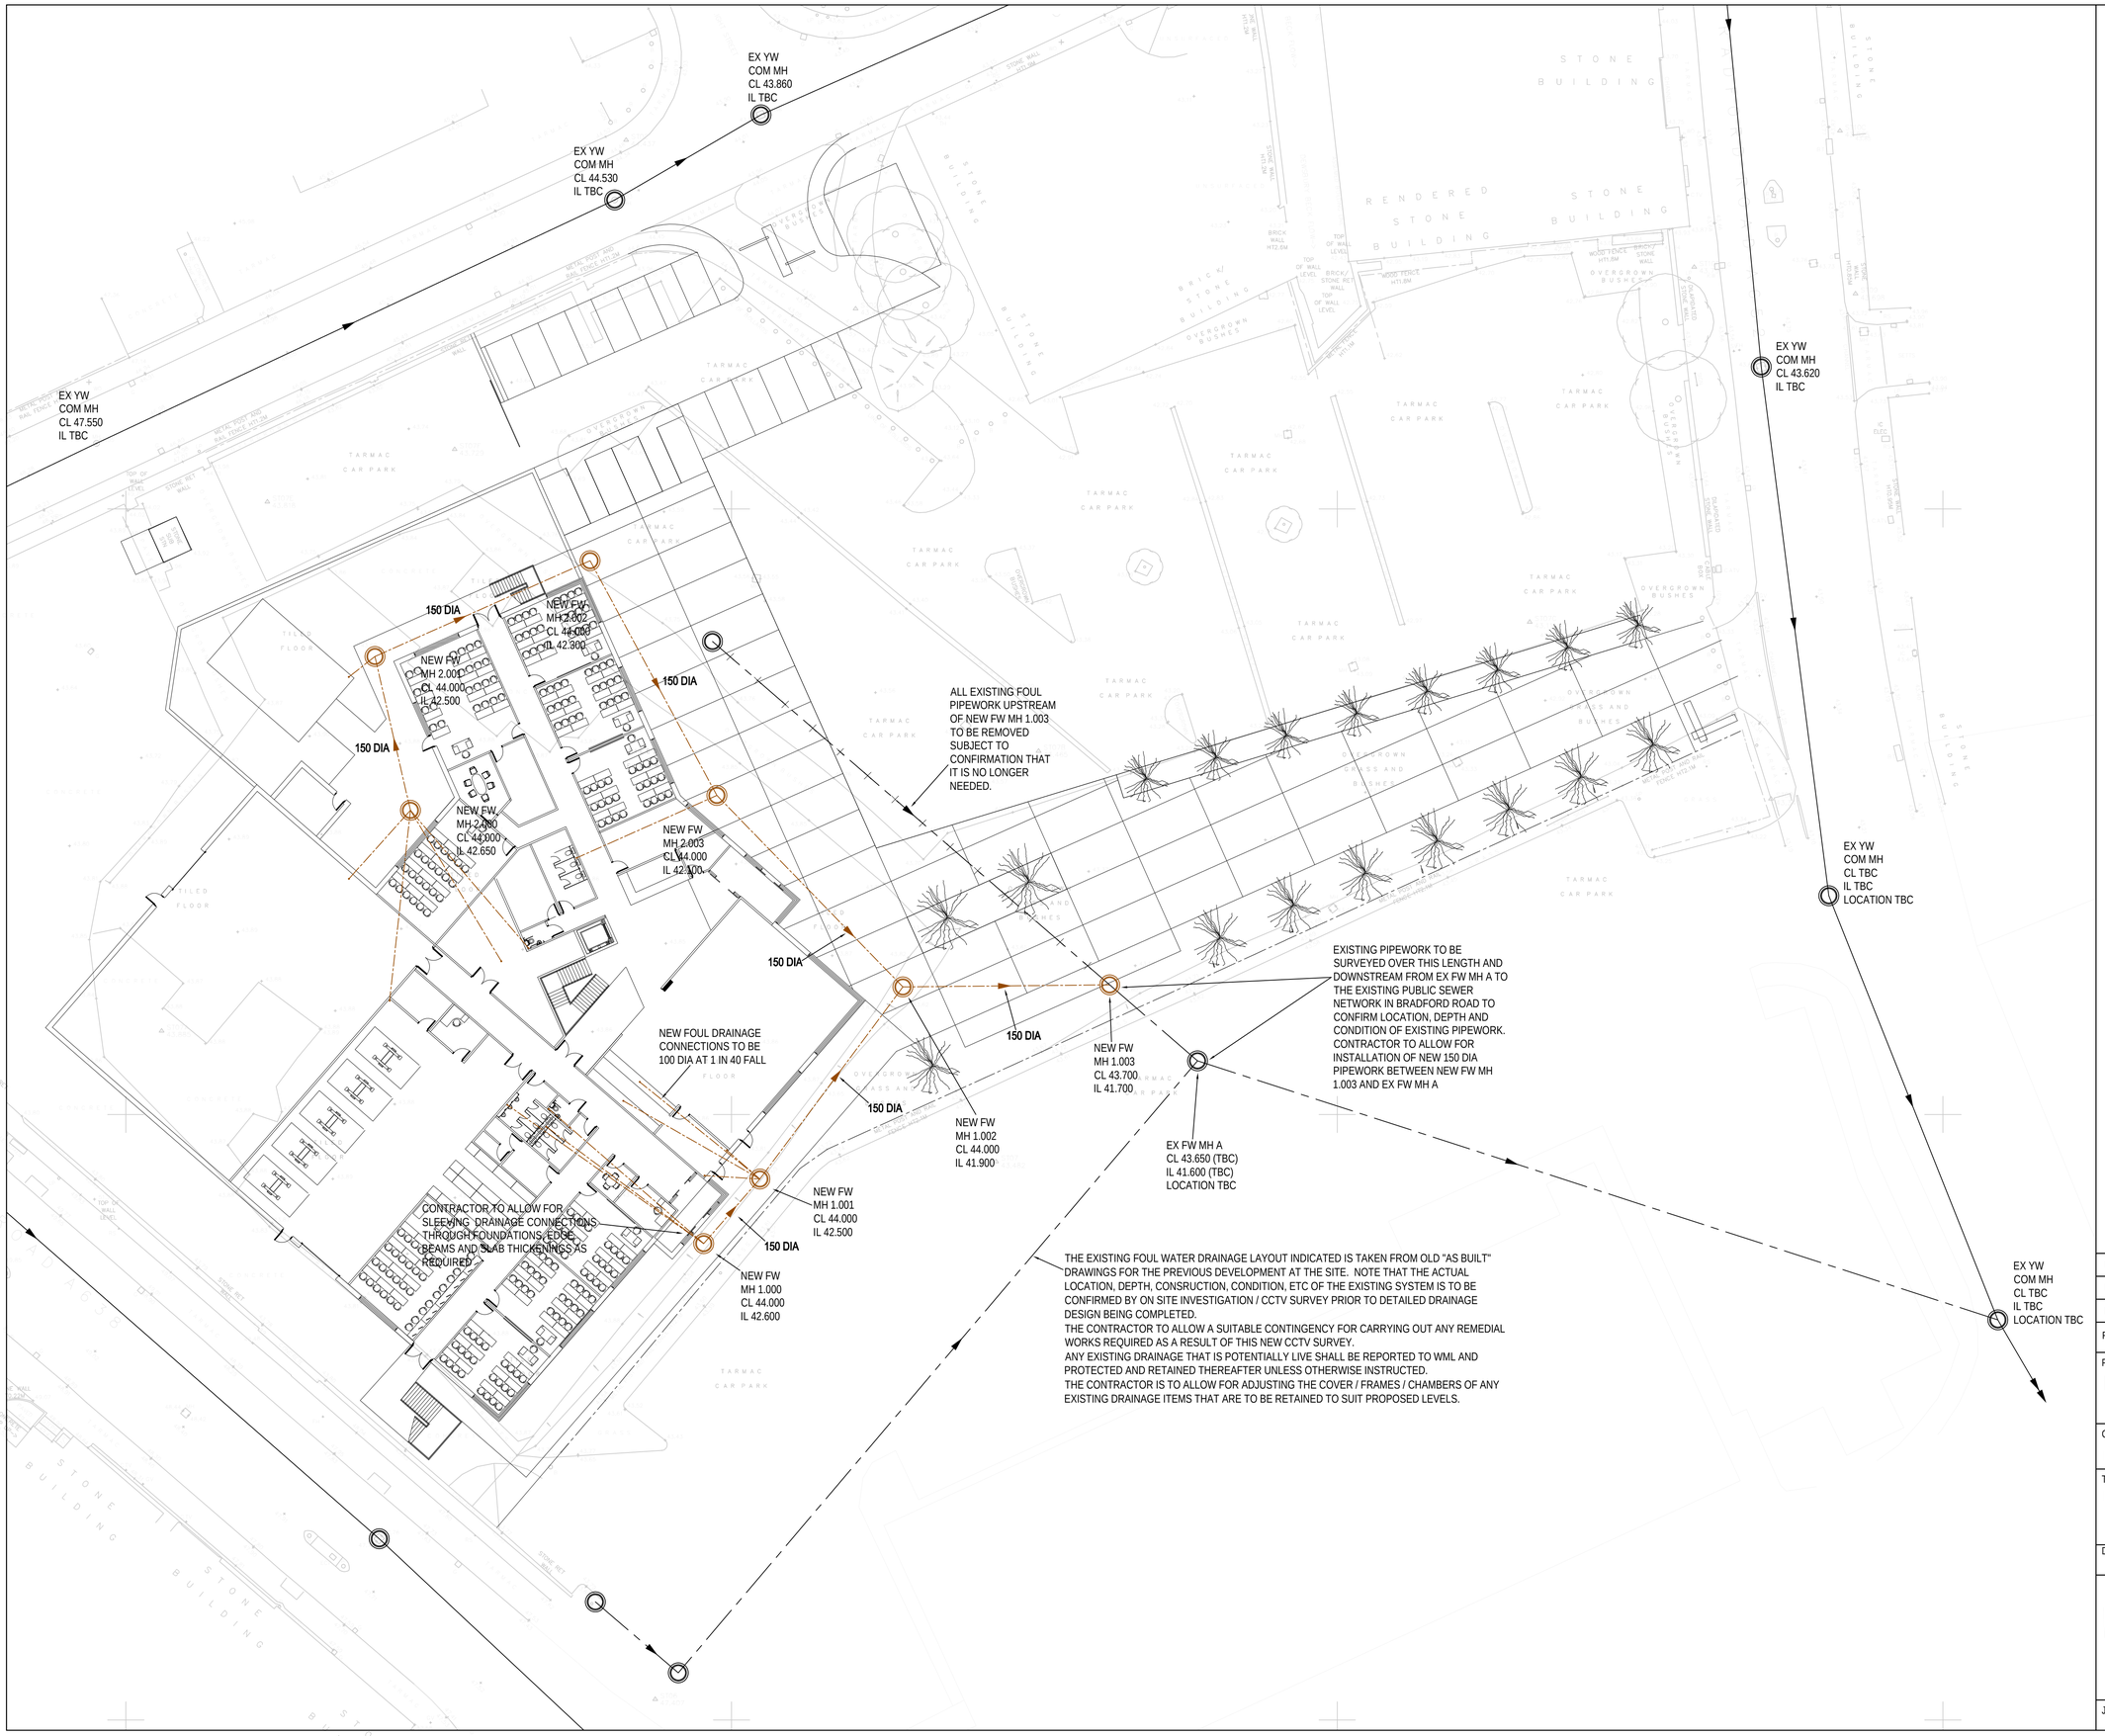

GENERAL NOTES

DO NOT SCALE FROM THIS DRAWING WORK TO FIGURED DIMENSIONS ONLY.

NO DEVIATION FROM THE DETAILS SHOWN ON THIS DRAWING IS ALLOWED WITHOUT PRIOR PERMISSION IN WRITING.

ALL DRAWINGS ARE TO BE READ IN CONJUNCTION WITH ALL ARCHITECTS, ENGINEERS AND SPECIALISTS DRAWINGS AND THE SPECIFICATION.

THE CONTRACTOR SHALL INCORPORATE ALL THE REQUIREMENTS OF THE PRE-TENDER STAGE HEALTH AND SAFETY PLAN.

PRELIMINARY

Rev.	Amendment	Date	By	Chk
P3	AMENDED TO SUIT REVISED BUILDING AND SITE LAYOUT.	13.7.2016	KPT	NG
P2	MINOR AMENDMENTS.	05.7.2016	KPT	NG
P1	PRELIMINARY ISSUE.	24.6.2016	KPT	NG

Project
DEWSBURY LEARNING QUARTER

Client
KIRKLEES COLLEGE

Title
PROPOSED FOUL WATER DRAINAGE LAYOUT

Drawn	Checked	Date	Scale
KPT	NG	JUNE 2016	250 @ A1, 500 @ A3

WML CONSULTING
Chartered Civil and Structural Engineers
No.8 Oak Green
Earl Road
Stanley Green Business Park
Cheadle Hulme
Cheshire SK8 6QL
Tel 0161 482 0600
Fax 0161 486 9210
e-mail info@wmlconsulting.com
www.wmlconsulting.com

Job No. 7096 | Drawing No. E06 P3