
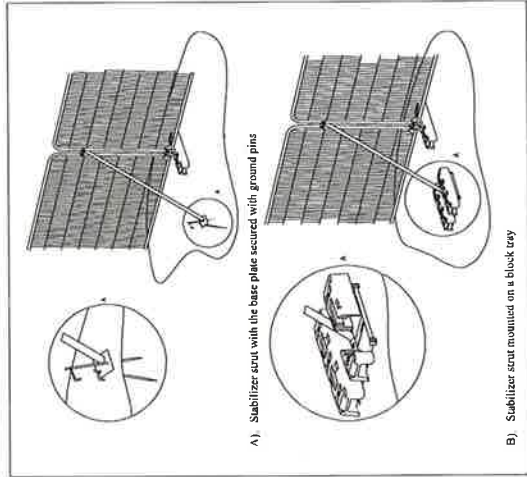
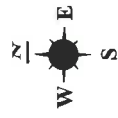


Examples of above-ground stabilizing systems

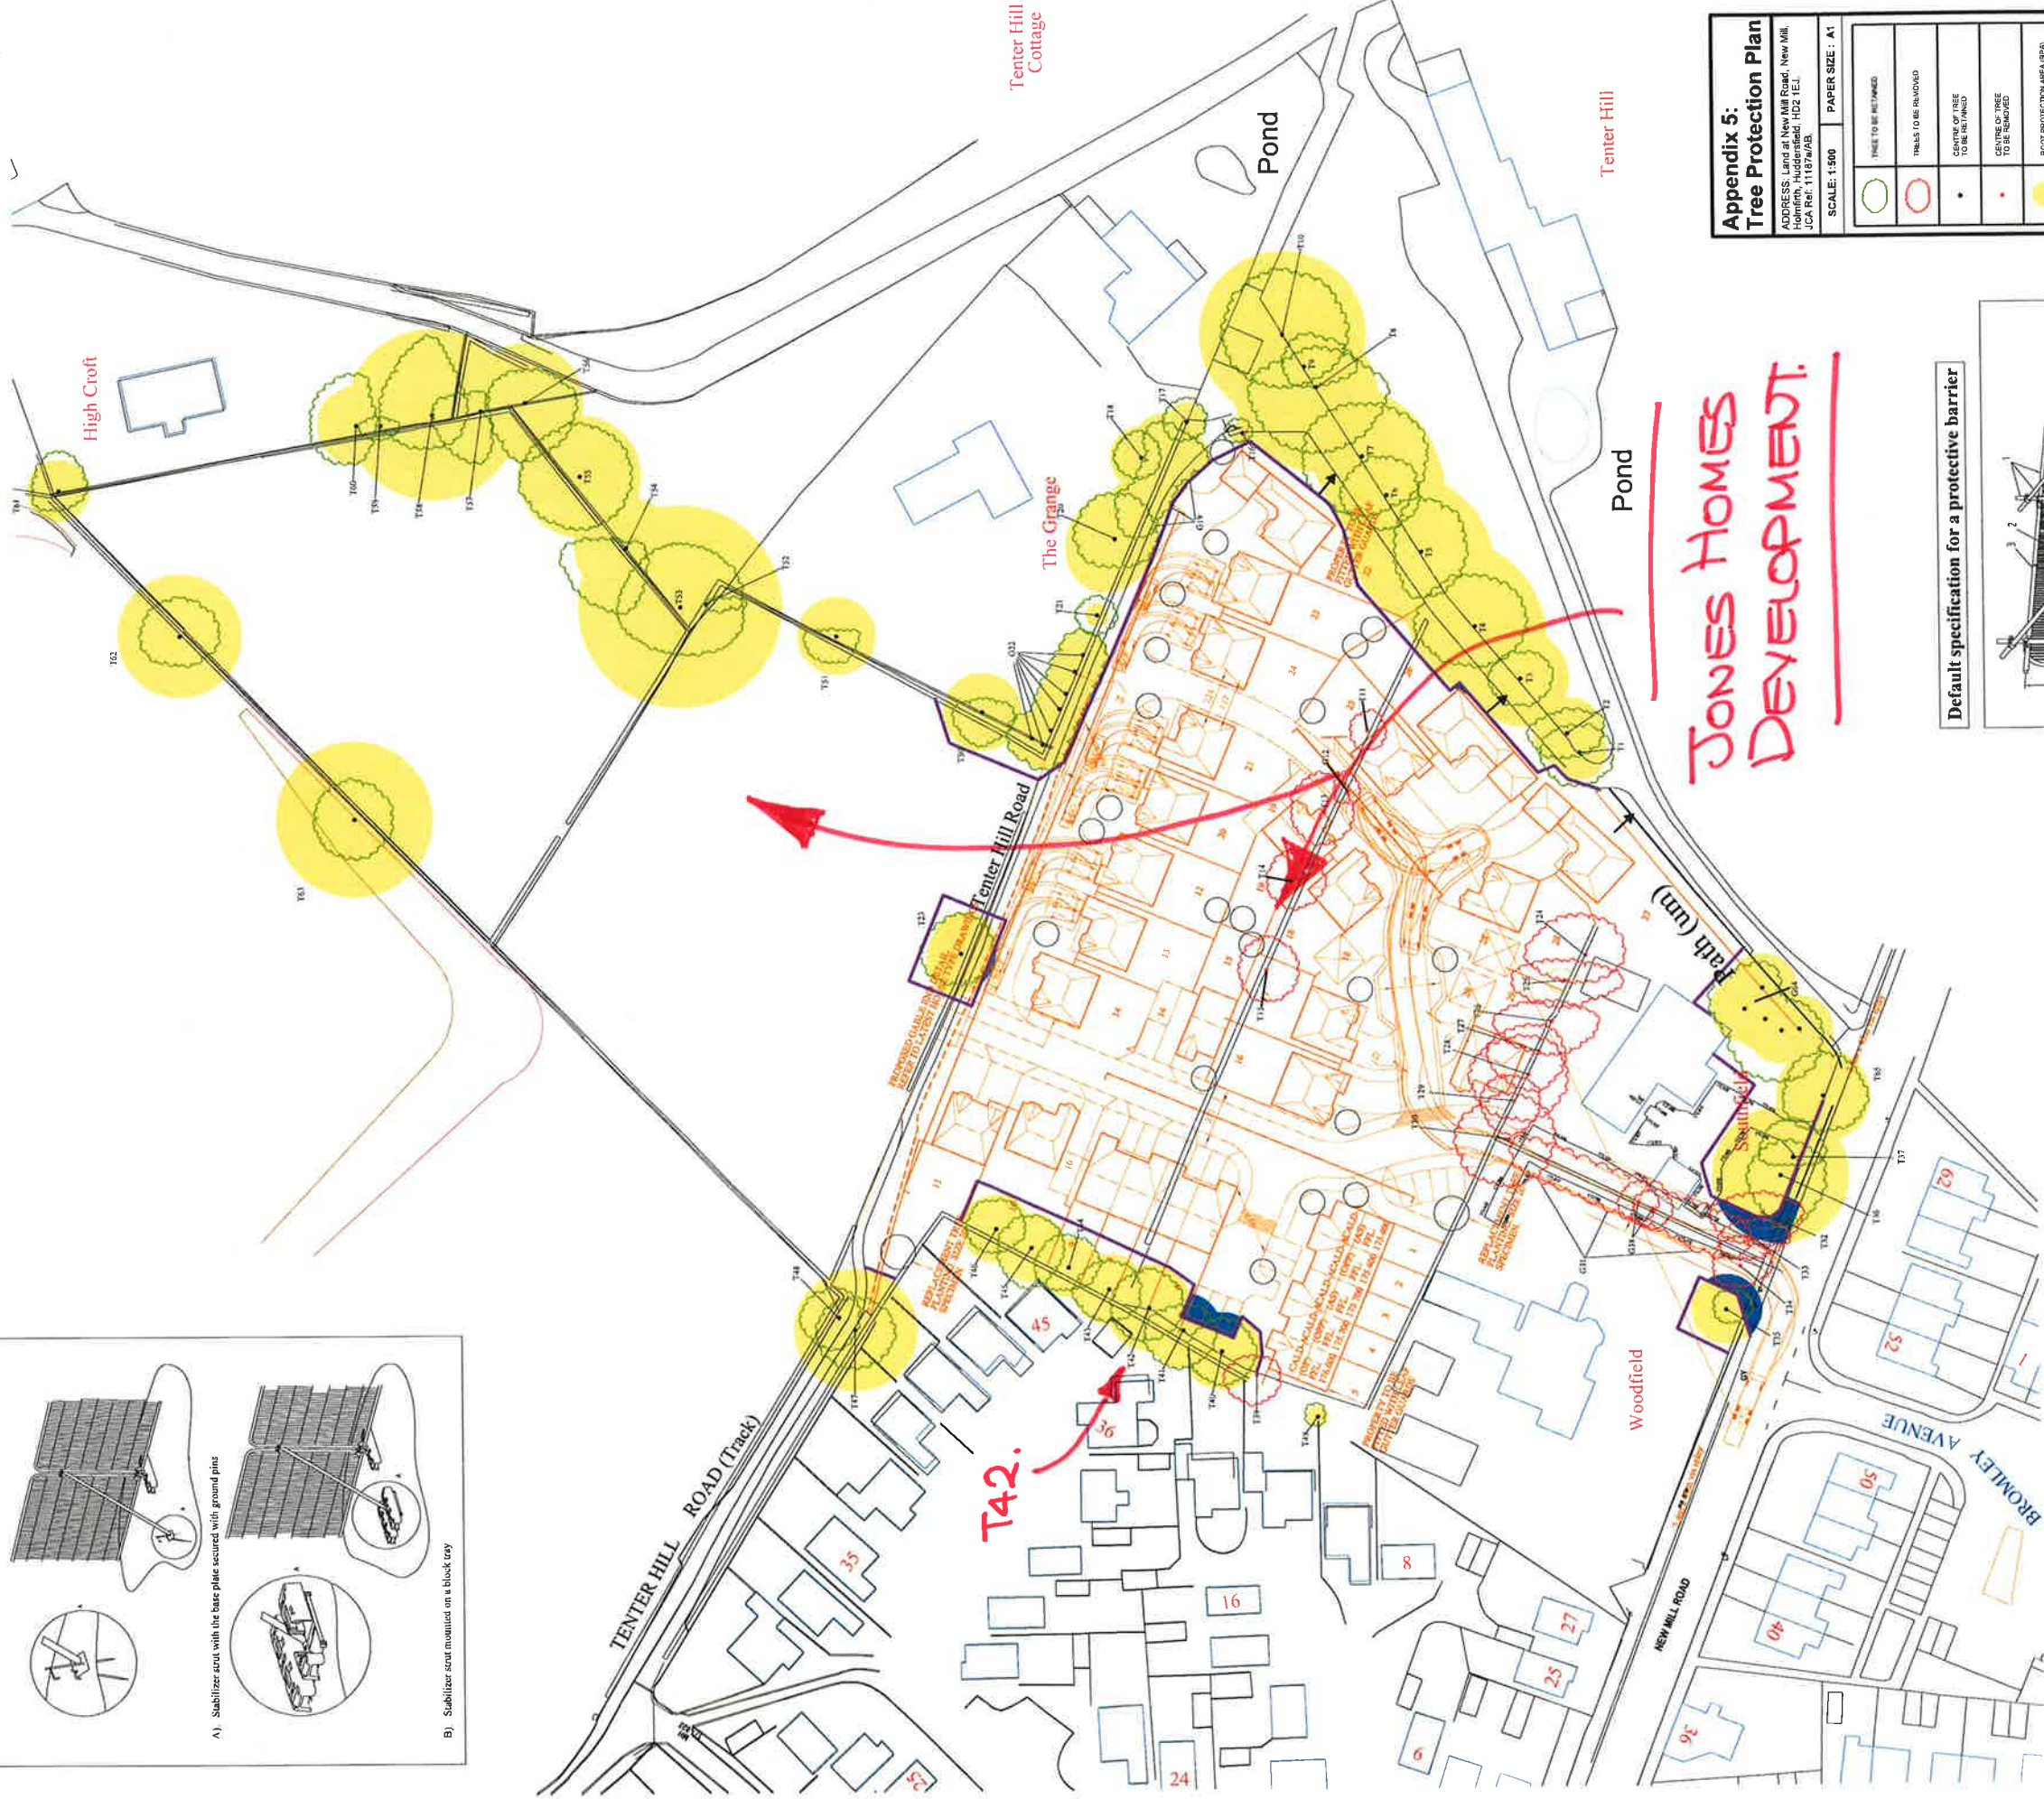

JONES HOMES DEVELOPMENT.

**Appendix 5:
Tree Protection Plan**


ADDRESS: Land at New Mill Road, New Mill, Lutterworth, Leicestershire, LE17 7EL
JCA Ref: 11187/AB

SCALE: 1:500 PAPER SIZE: A1


	TREES TO BE RETAINED
	TREES TO BE REMOVED
	CENTRE OF TREE TO BE RETAINED
	CENTRE OF TREE TO BE REMOVED
	ROOT PROTECTION AREA (RPA)
	AREA OF RPA NOT PROTECTED BY SCAFFOLDING (RPA NOT PROTECTED BY SCAFFOLDING)
	PROPOSED FENCE LINE (500)
	PROPOSED NEW DEVELOPMENT



Default specification for a protective barrier

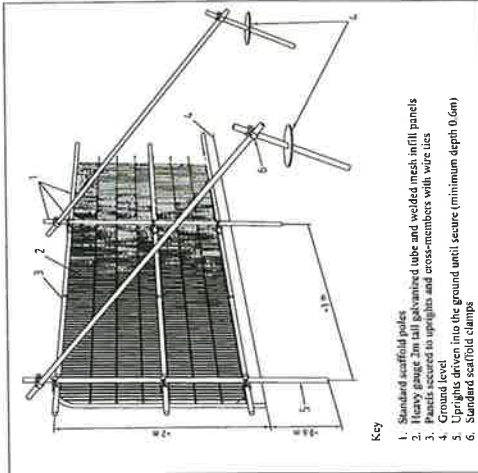

An example of a walkway within the RPA

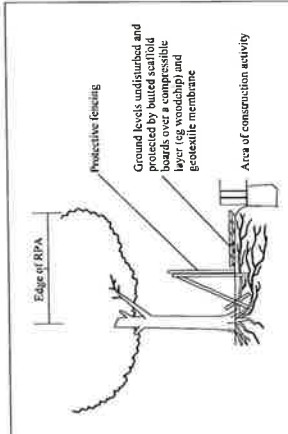

Examples of the 'minimum dig' road construction

