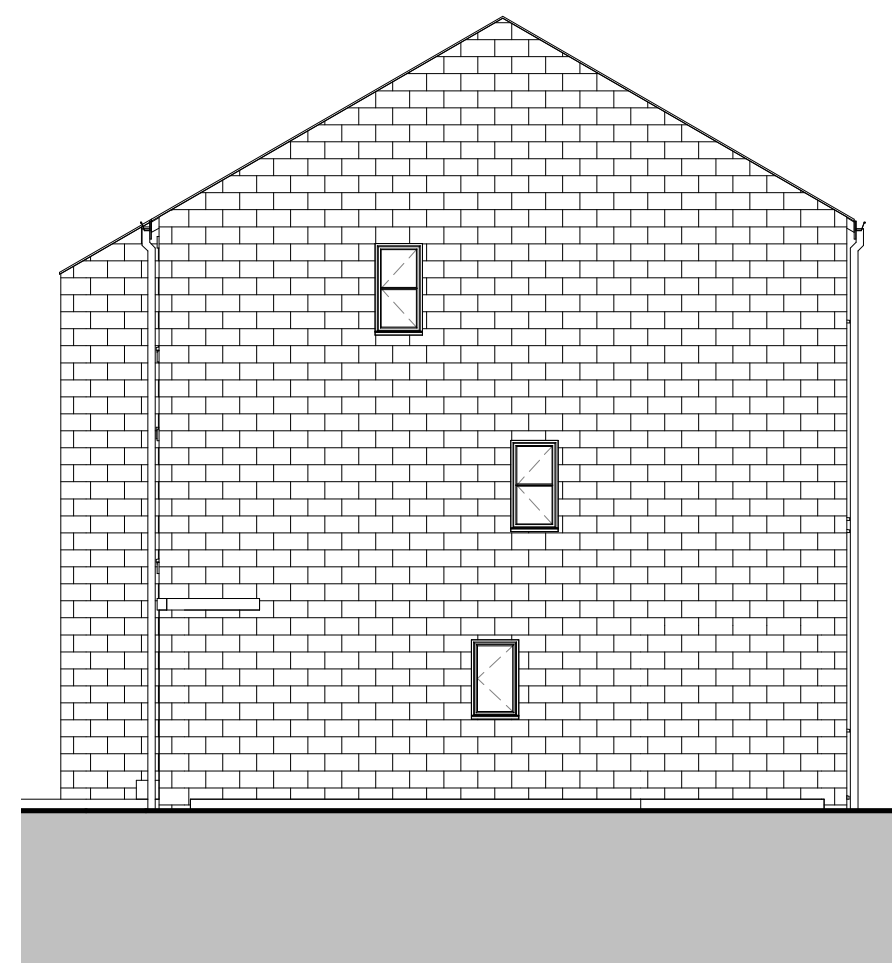
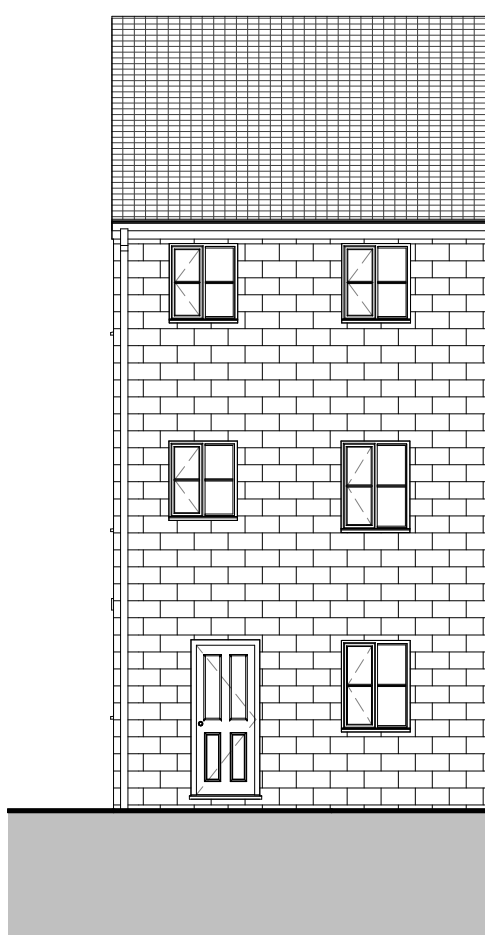
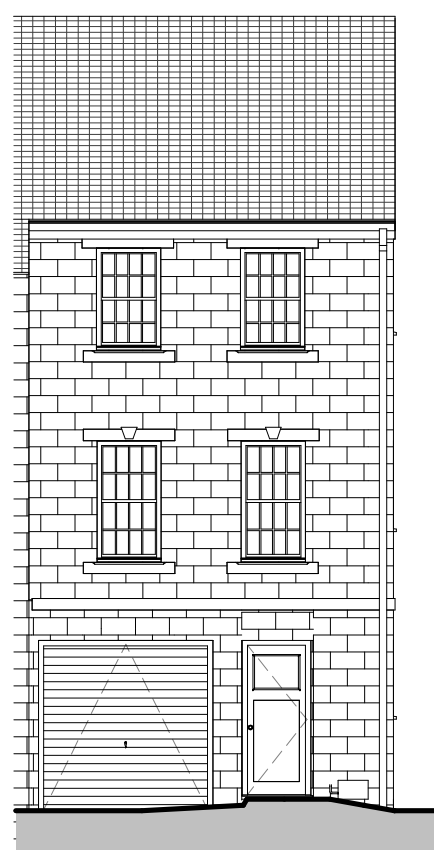
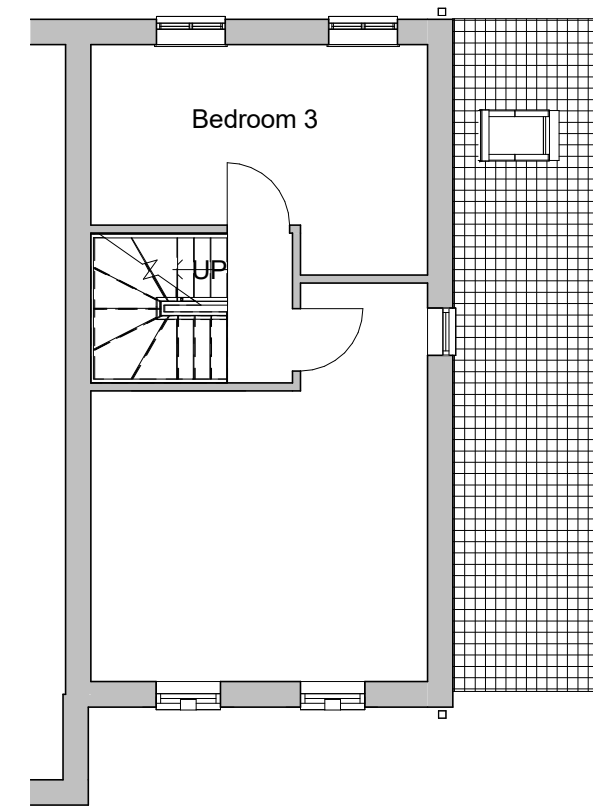
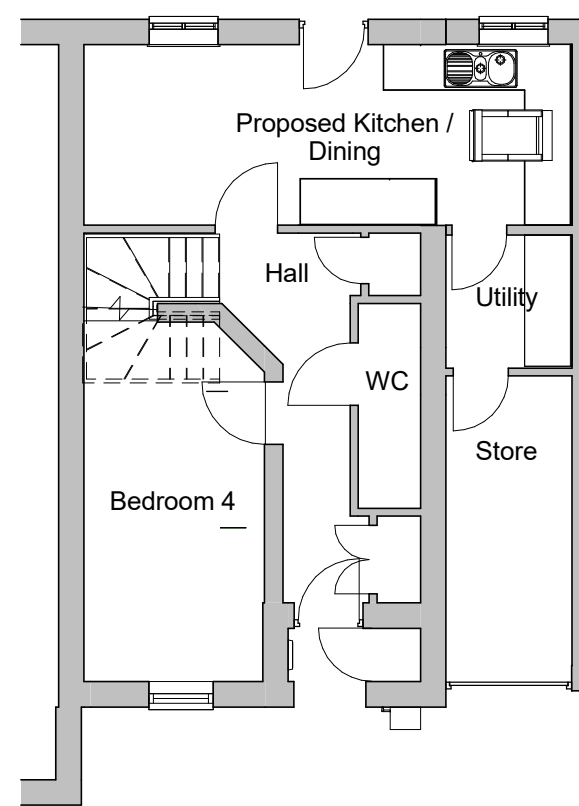
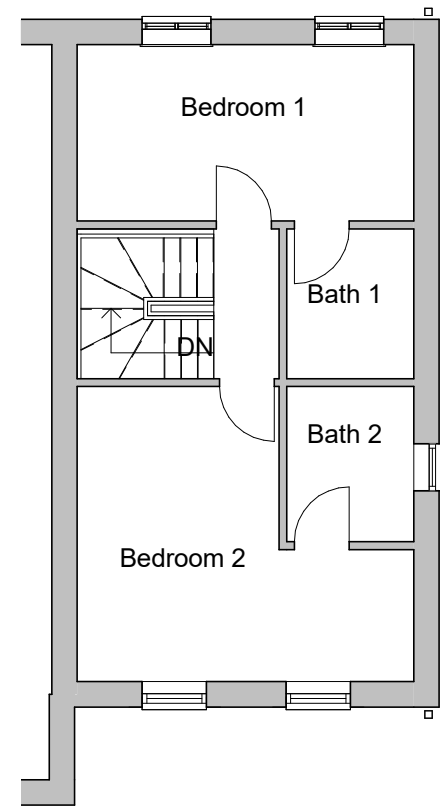
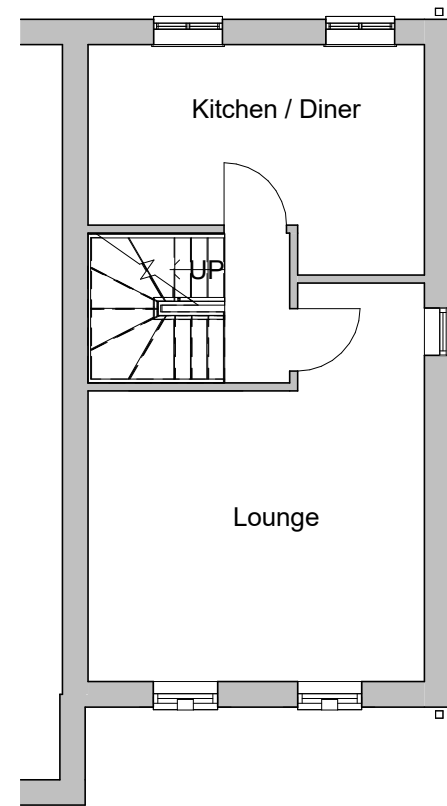
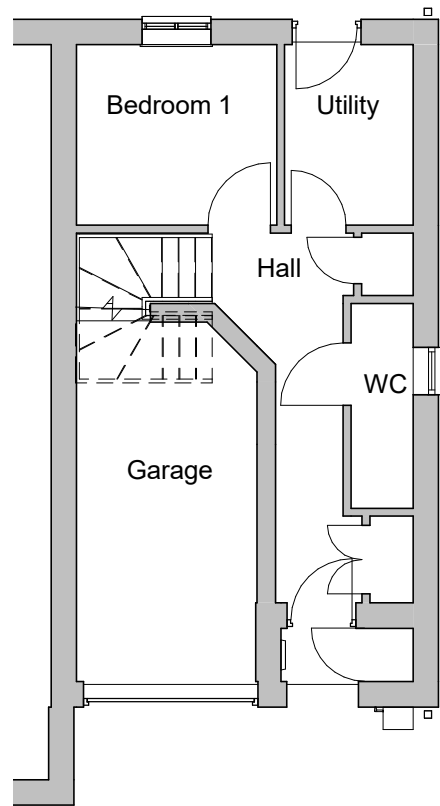
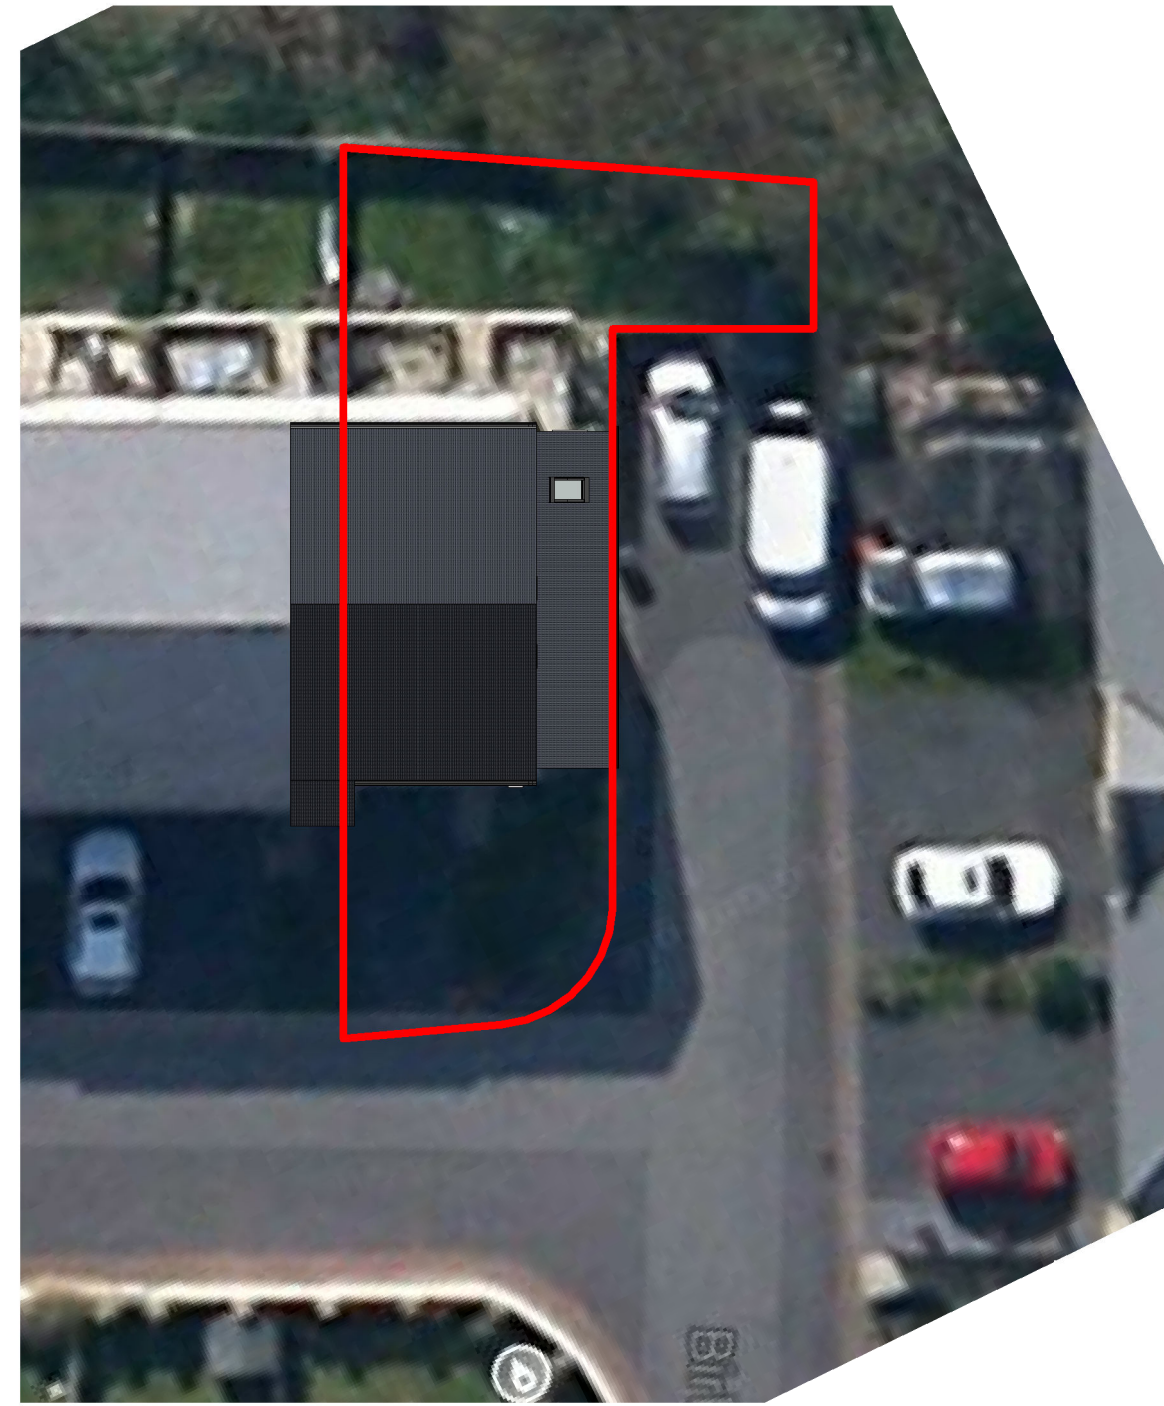
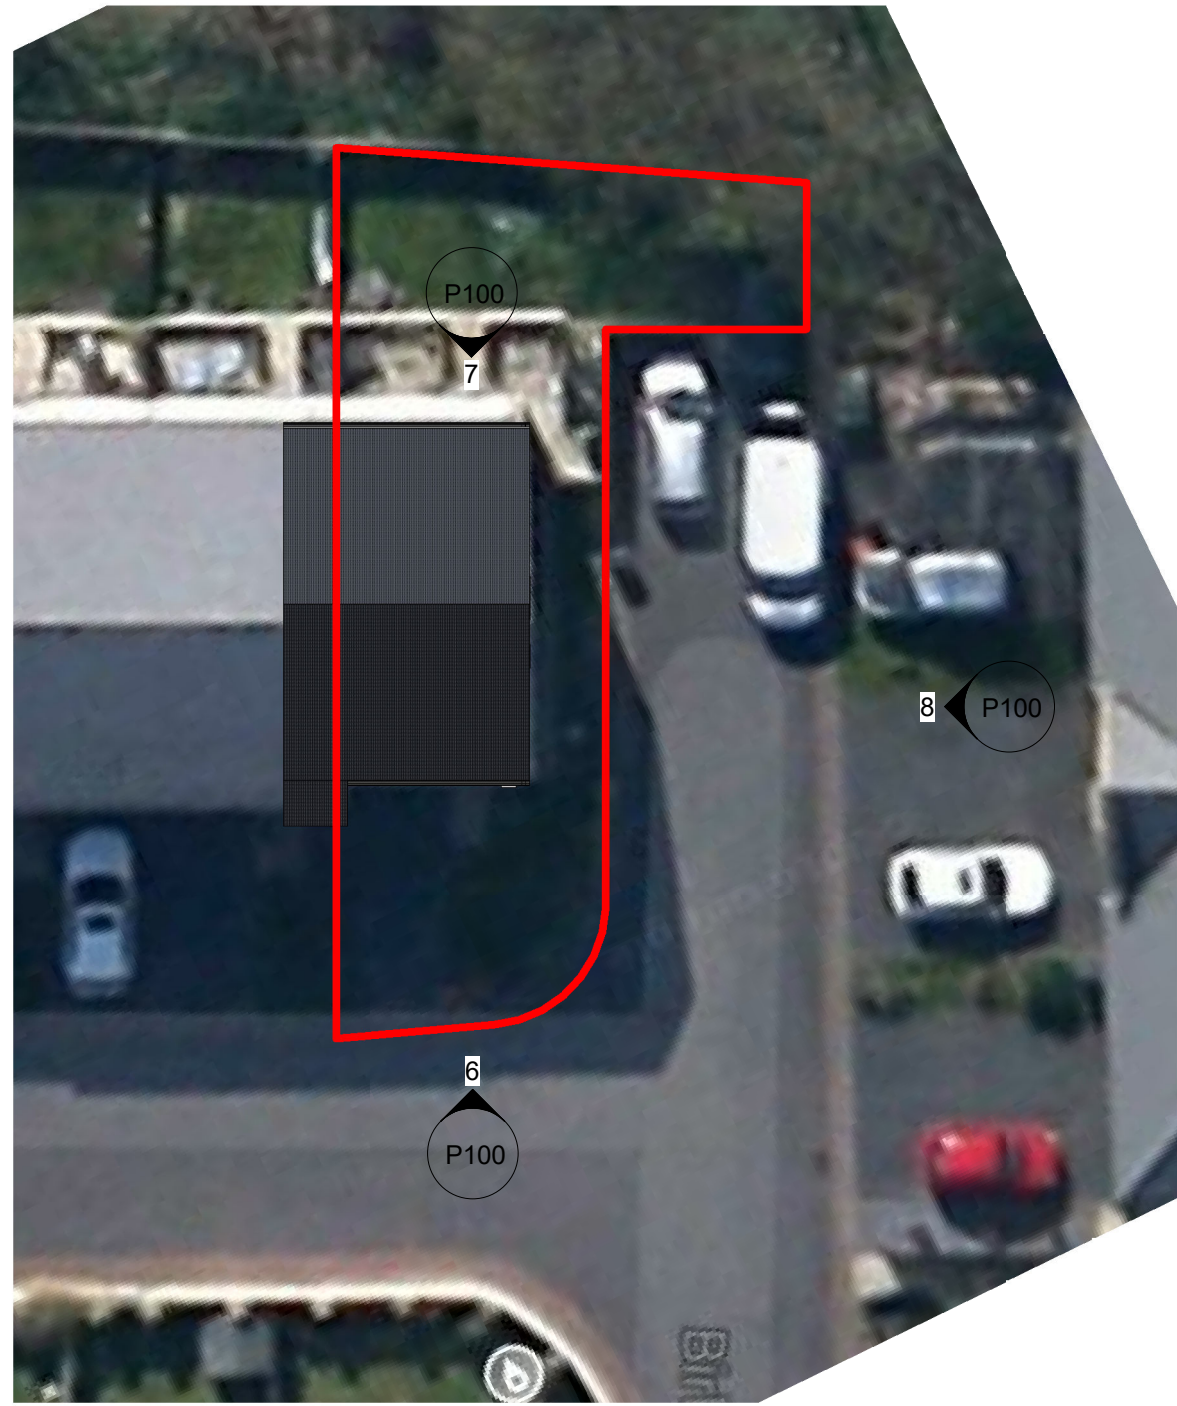


[illegible]

CODE	SUITABILITY DESCRIPTION
STATUS	PURPOSE OF ISSUE

			
stonehouseandco@aol.co.uk		07745 806369	
		www.stonehouseandco.co.uk	
PROJECT			
32 Birkhead Close, Highburton			
TITLE			
Planning 1			
CLIENT			
Darren McDermott			
DRAWN BY BL		CHECKED BY BL	DATE 07/02/16
SCALE (A@1) As indicated		PROJECT NUMBER J193	
DRAWING NUMBER P100			REV