




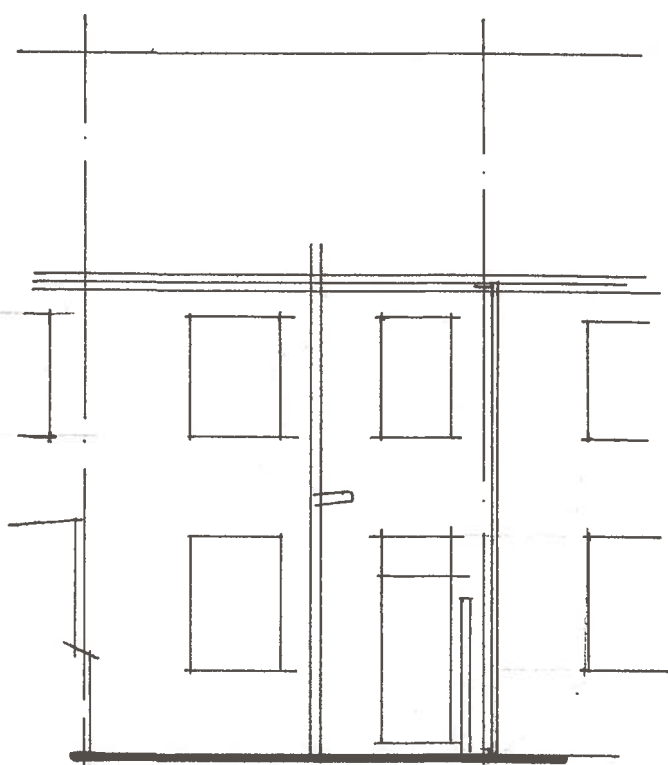

REAR 1:100

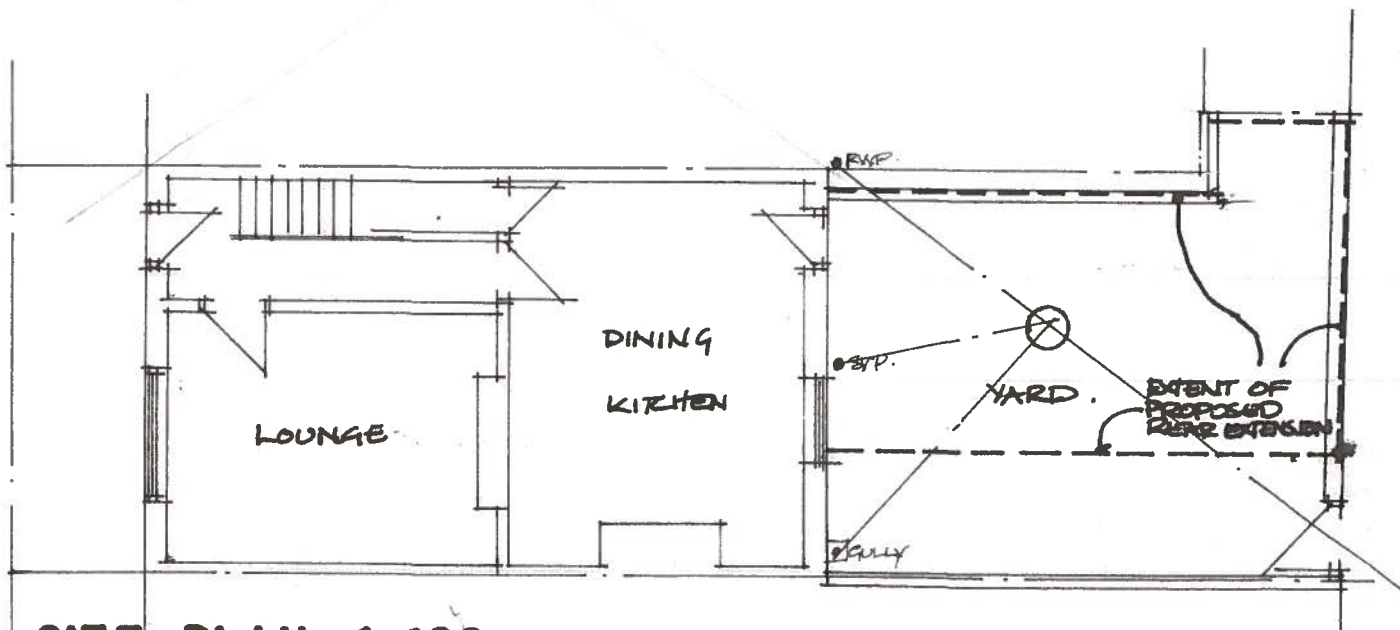

SITE PLAN 1:100

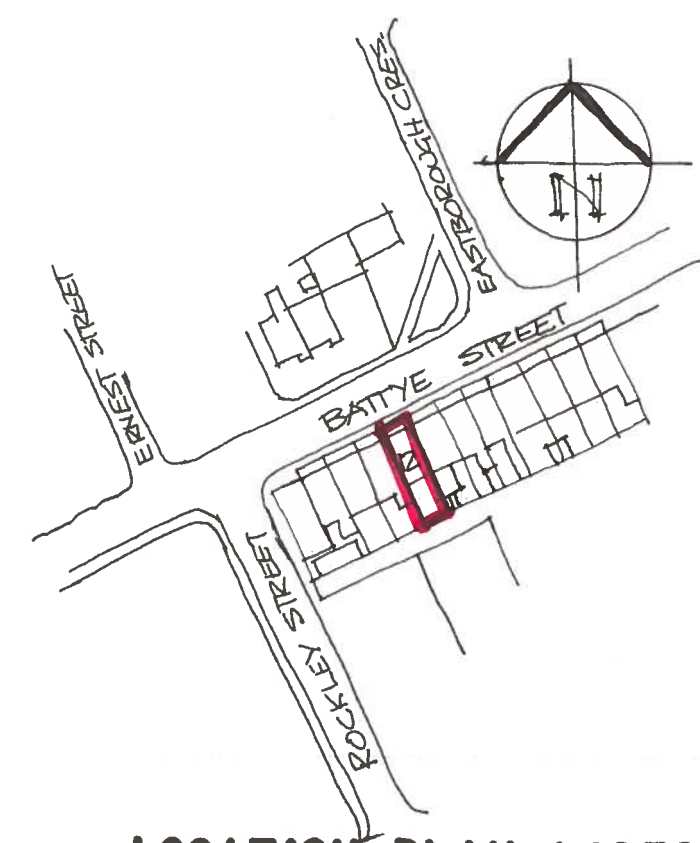

LOCATION PLAN 1:1250

SINGLE STOREY REAR EXTENSION TO
12 BATTYE STREET DEWSBURY
EXISTING DETAILS RSD/01