


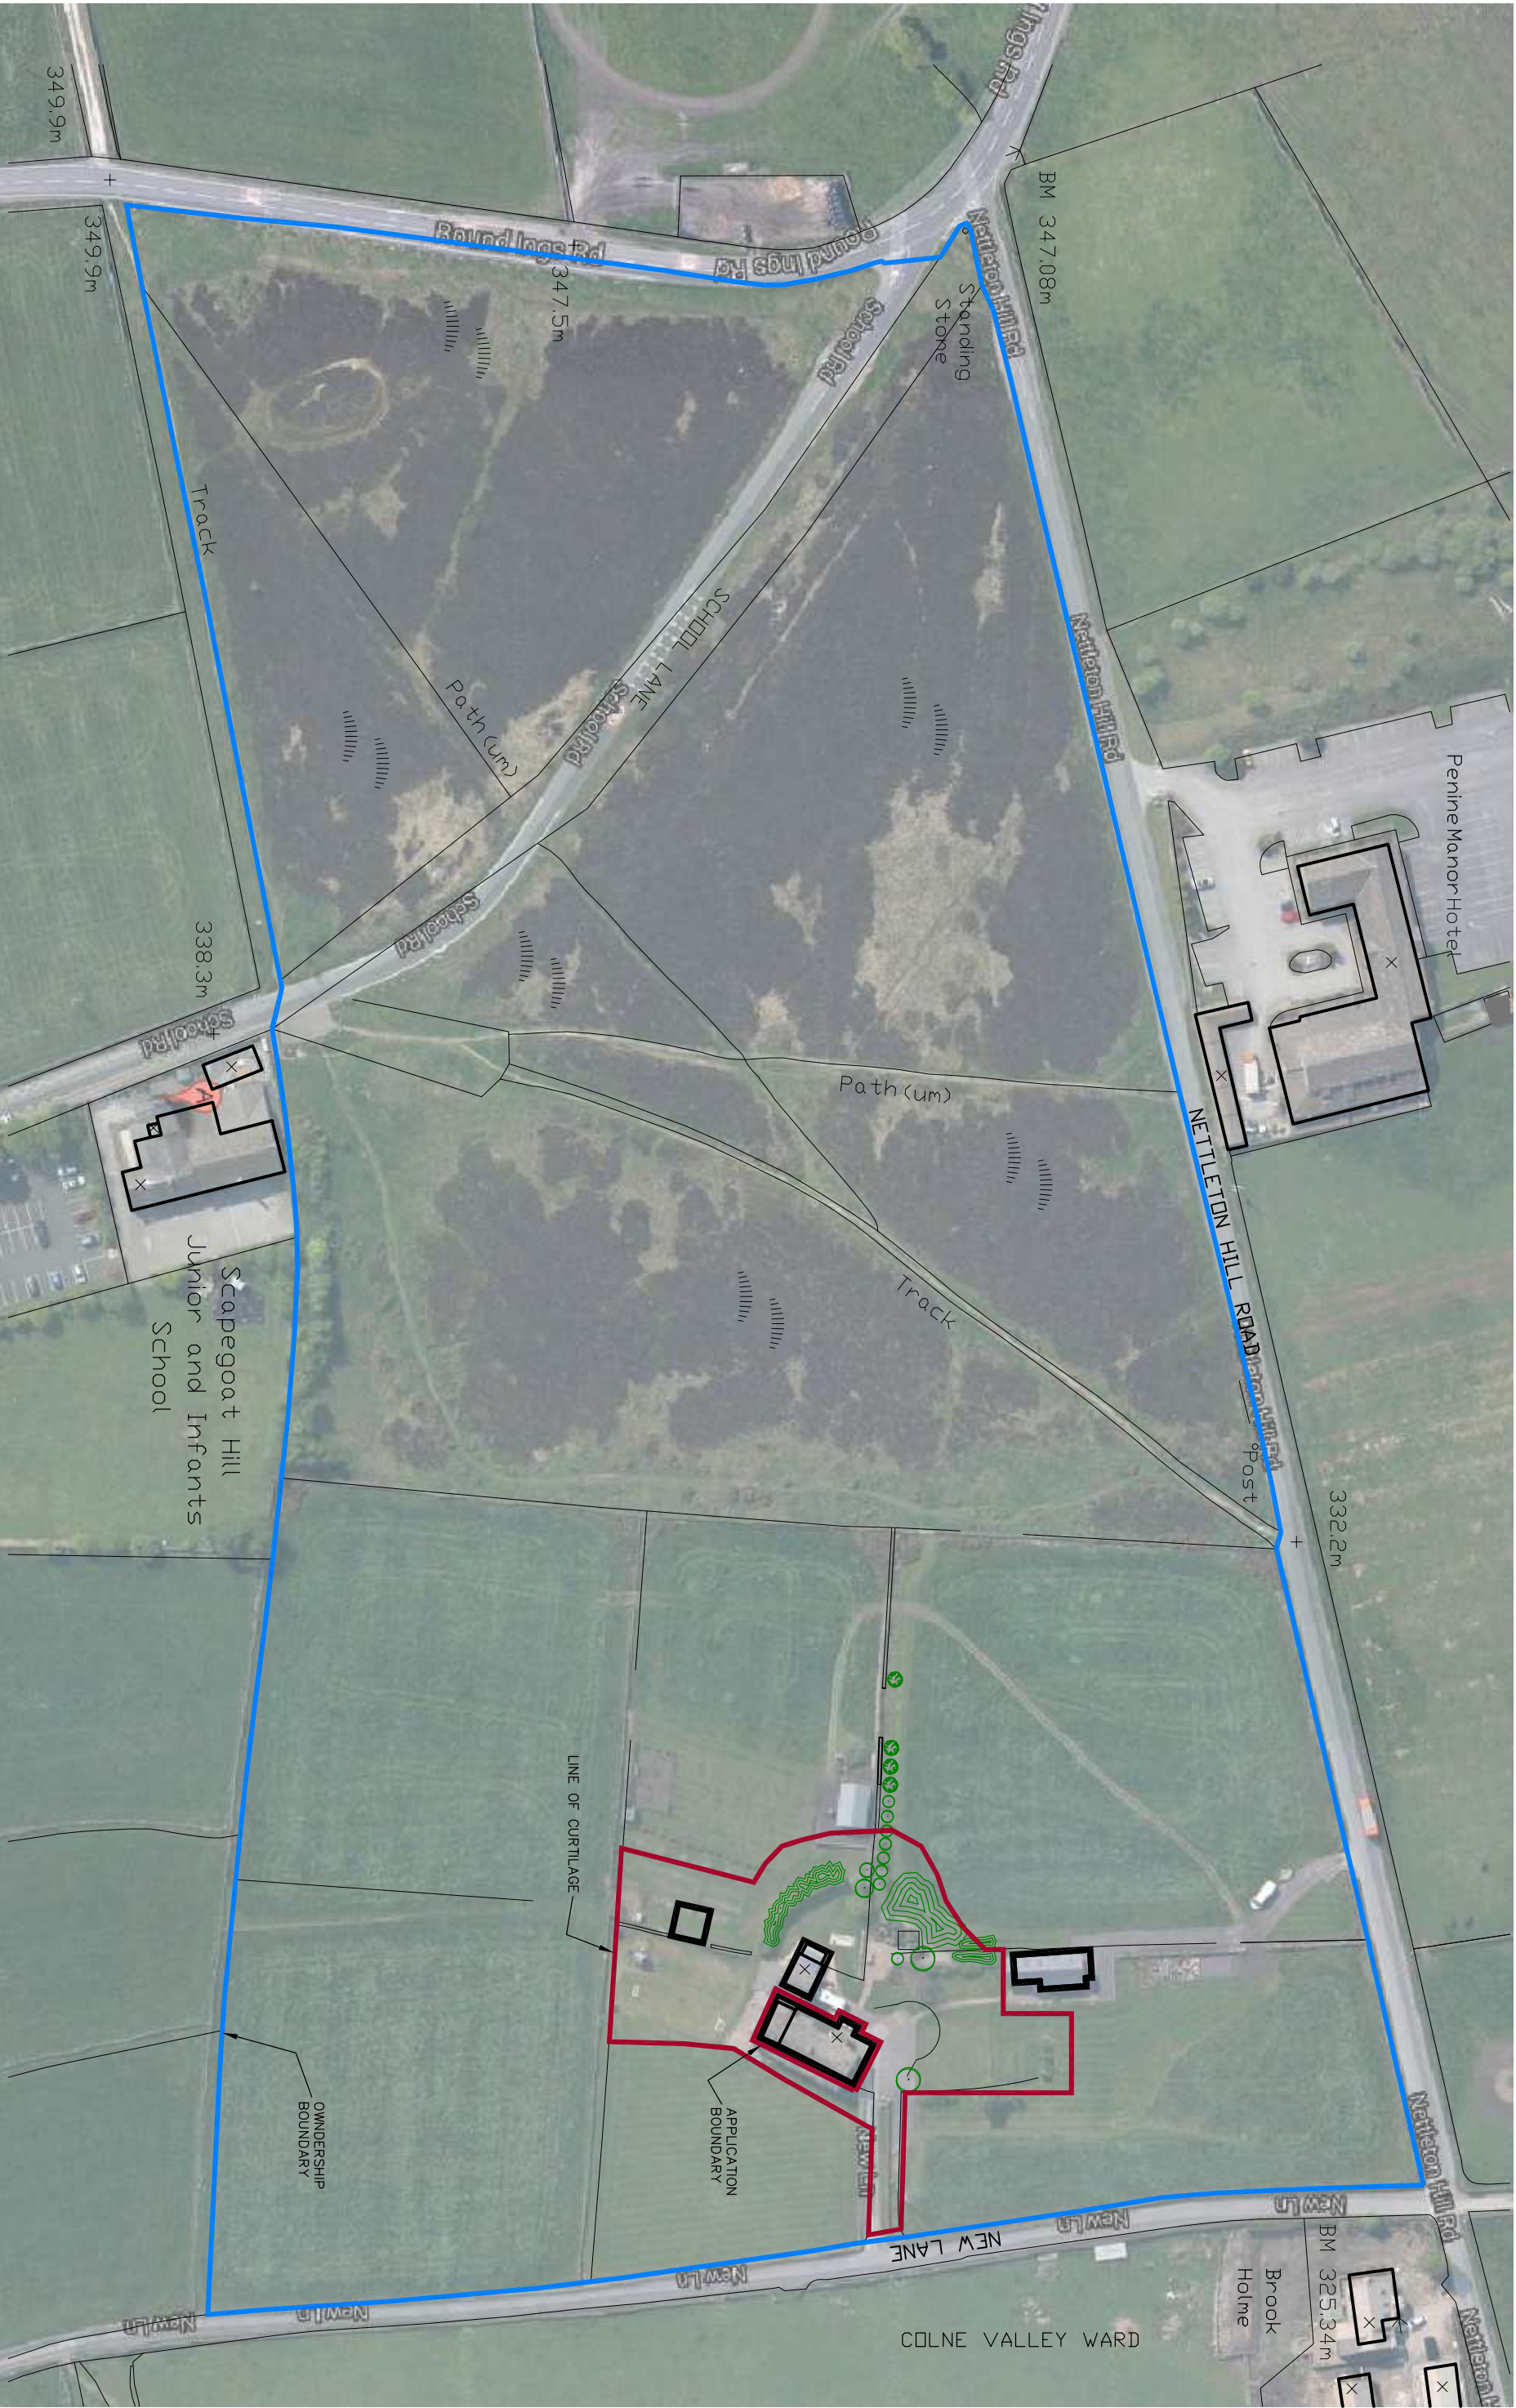

Mr and Mrs A. France
New Lane Farm, Nettleton Hill, Golcar, Huddersfield, HD7 4NY

Site Location Plan
dwg. [SP001] - REV 0 - April 2016
1:1250 @A3