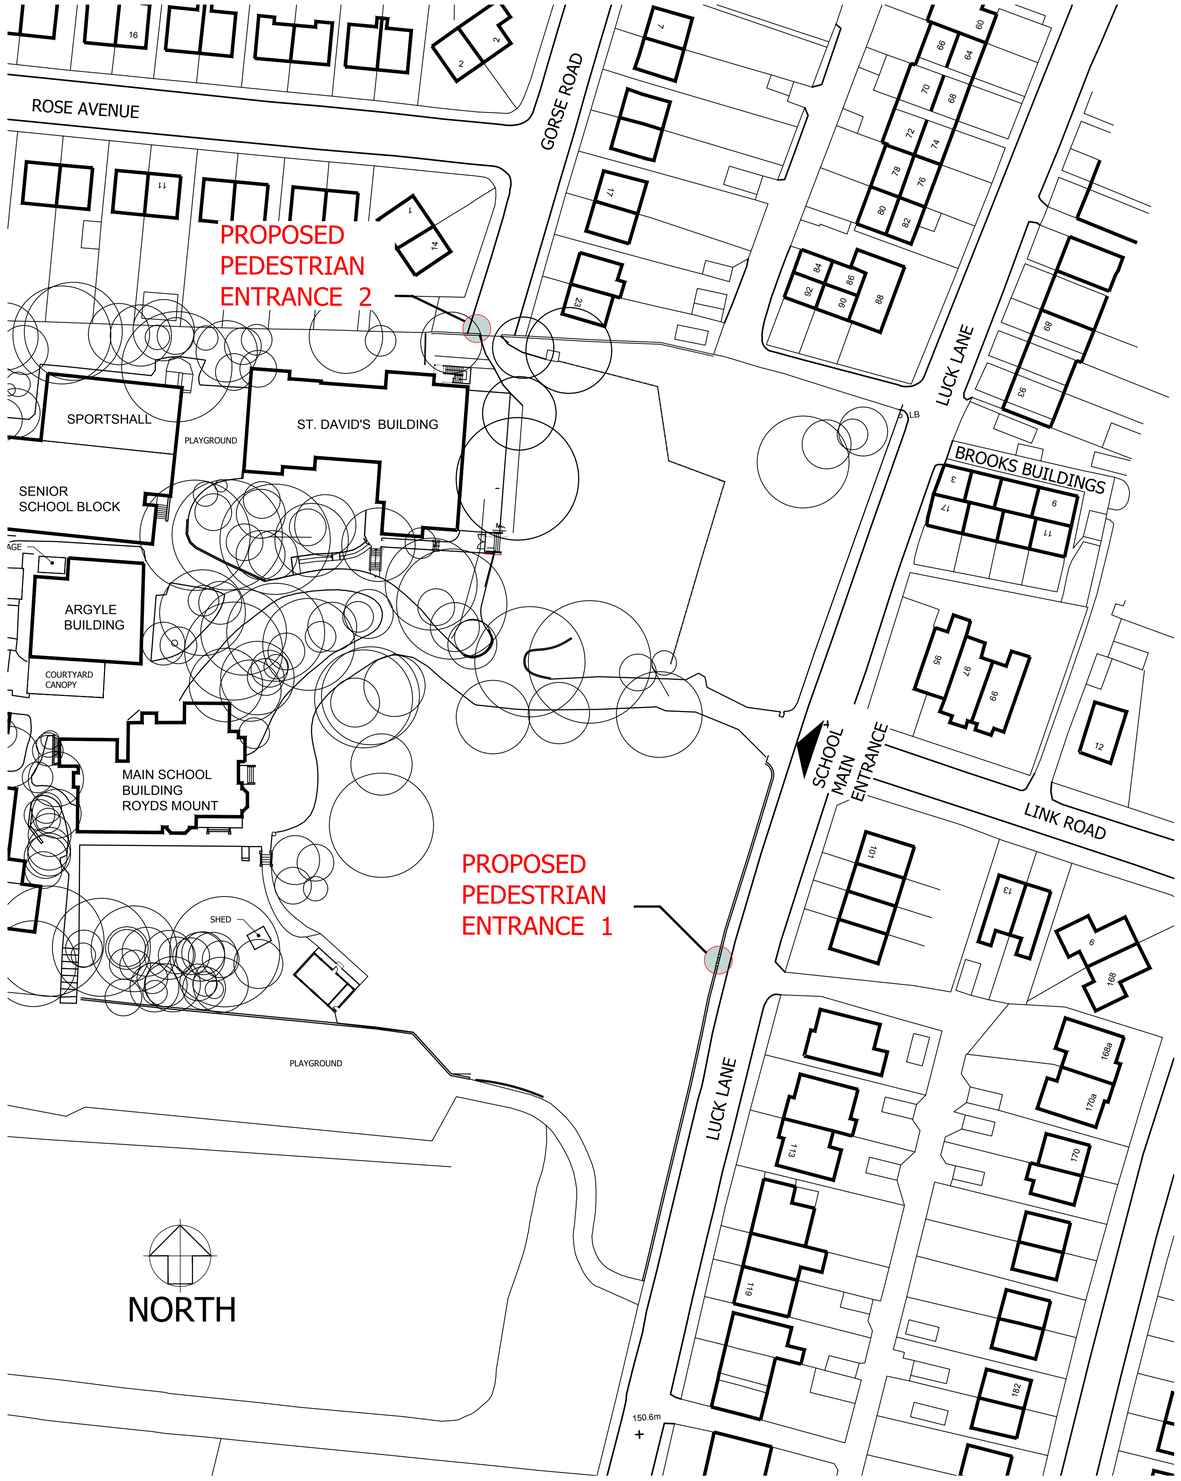

SITE PLAN 1:500 @ A1

0m 5m 10m 15m 20m 25m 50m

PROPOSED PEDESTRIAN ENTRANCE 1
1:50 @ A1

0m 0.5m 1m 1.5m 2m 2.5m 5m

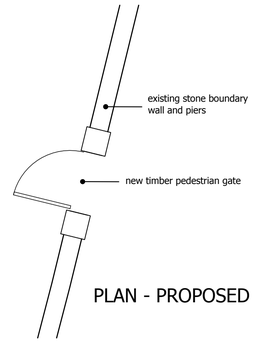

PLAN - PROPOSED

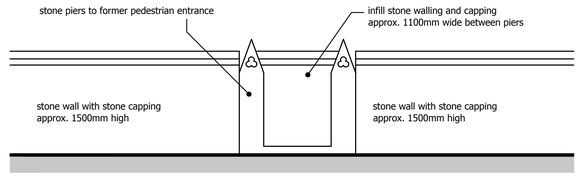

BOUNDARY WALL ELEVATION ON LUCK LANE - EXISTING

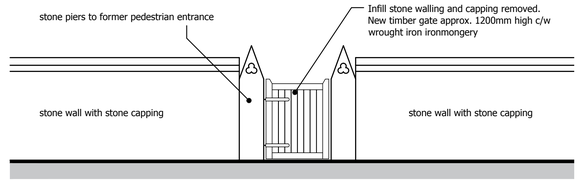

BOUNDARY WALL ELEVATION ON LUCK LANE - PROPOSED

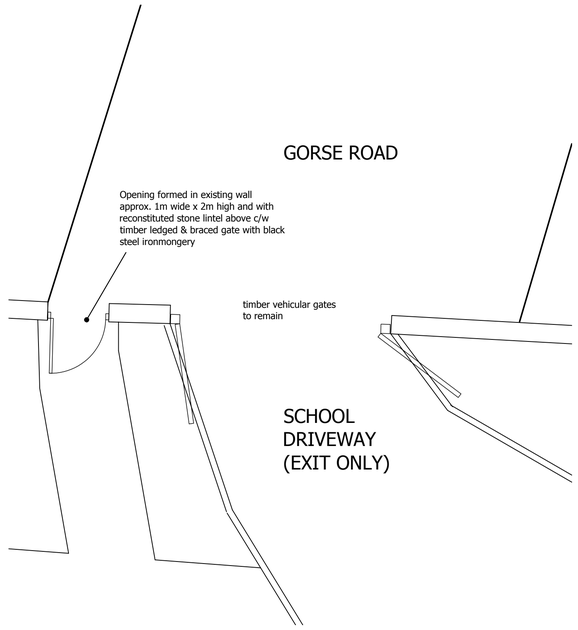

PROPOSED PEDESTRIAN ENTRANCE 2
1:50 @ A1

0m 0.5m 1m 1.5m 2m 2.5m 5m

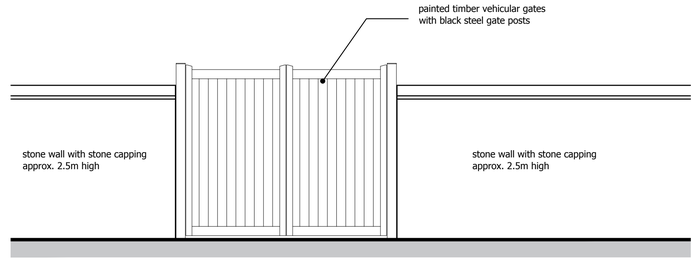

BOUNDARY WALL ELEVATION FROM GORSE ROAD - EXISTING

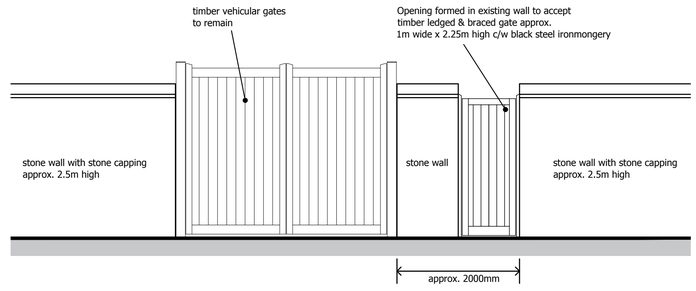

BOUNDARY WALL ELEVATION FROM GORSE ROAD - PROPOSED

Revision:A 12/08/16 Proposed Entrance 2 gate elevation altered to LA reqments; drg title altered

COGNITA SCHOOLS Ltd
HUDDERSFIELD GRAMMAR SCHOOL
LUCK LANE
HUDDERSFIELD
PROPOSED PEDESTRIAN GATES

PLANS & ELEVATIONS

Drawn:	CB
Date:	04/08/2016
Scale:	AS NOTED
Status:	PLANNING
Dwg No.	130:16:01 A

HB Architects Ltd. The Old Telephone Exchange, Albert Street, Rugby, Warks. CV21 2SA
Tel: 01788 576137 ■ e-mail: info@hb-architects.co.uk ■ web: www.hb-architects.co.uk

© Copyright