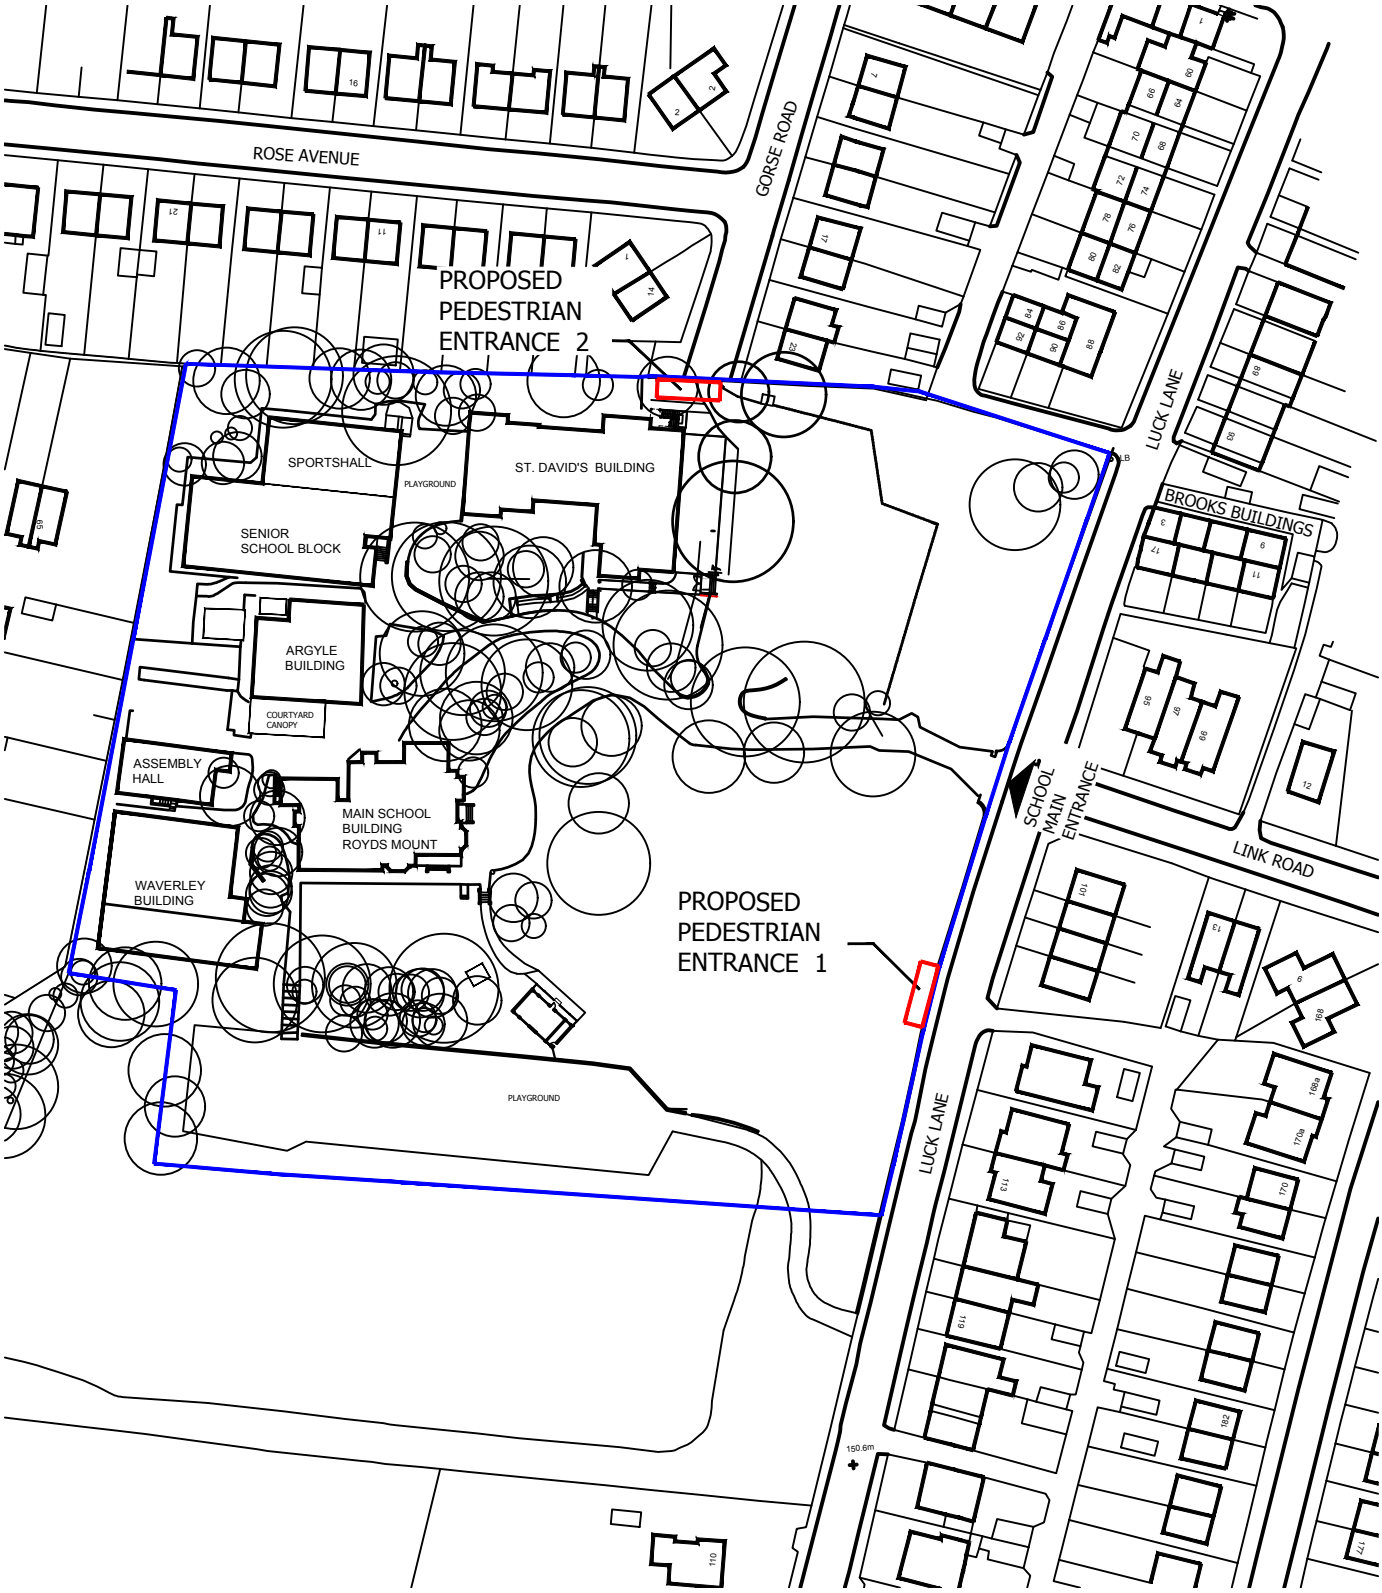

NORTH

0m 10m 20m 30m 40m 50m 100m

Revision:A

COGNITA SCHOOLS Ltd
HUDDERSFIELD GRAMMAR SCHOOL
LUCK LANE
HUDDERSFIELD
PROPOSED PEDESTRIAN GATES

SITE LOCATION PLAN

Drawn:	CB
Date:	12/08/2016
Scale:	1/1250 @ A4
Status:	PLANNING
Dwg No.	130:16:02

HB Architects Ltd. The Old Telephone Exchange, Albert Street, Rugby, Warks. CV21 2SA
Tel: 01788 576137 e-mail: info@hb-architects.co.uk web: www.hb-architects.co.uk