

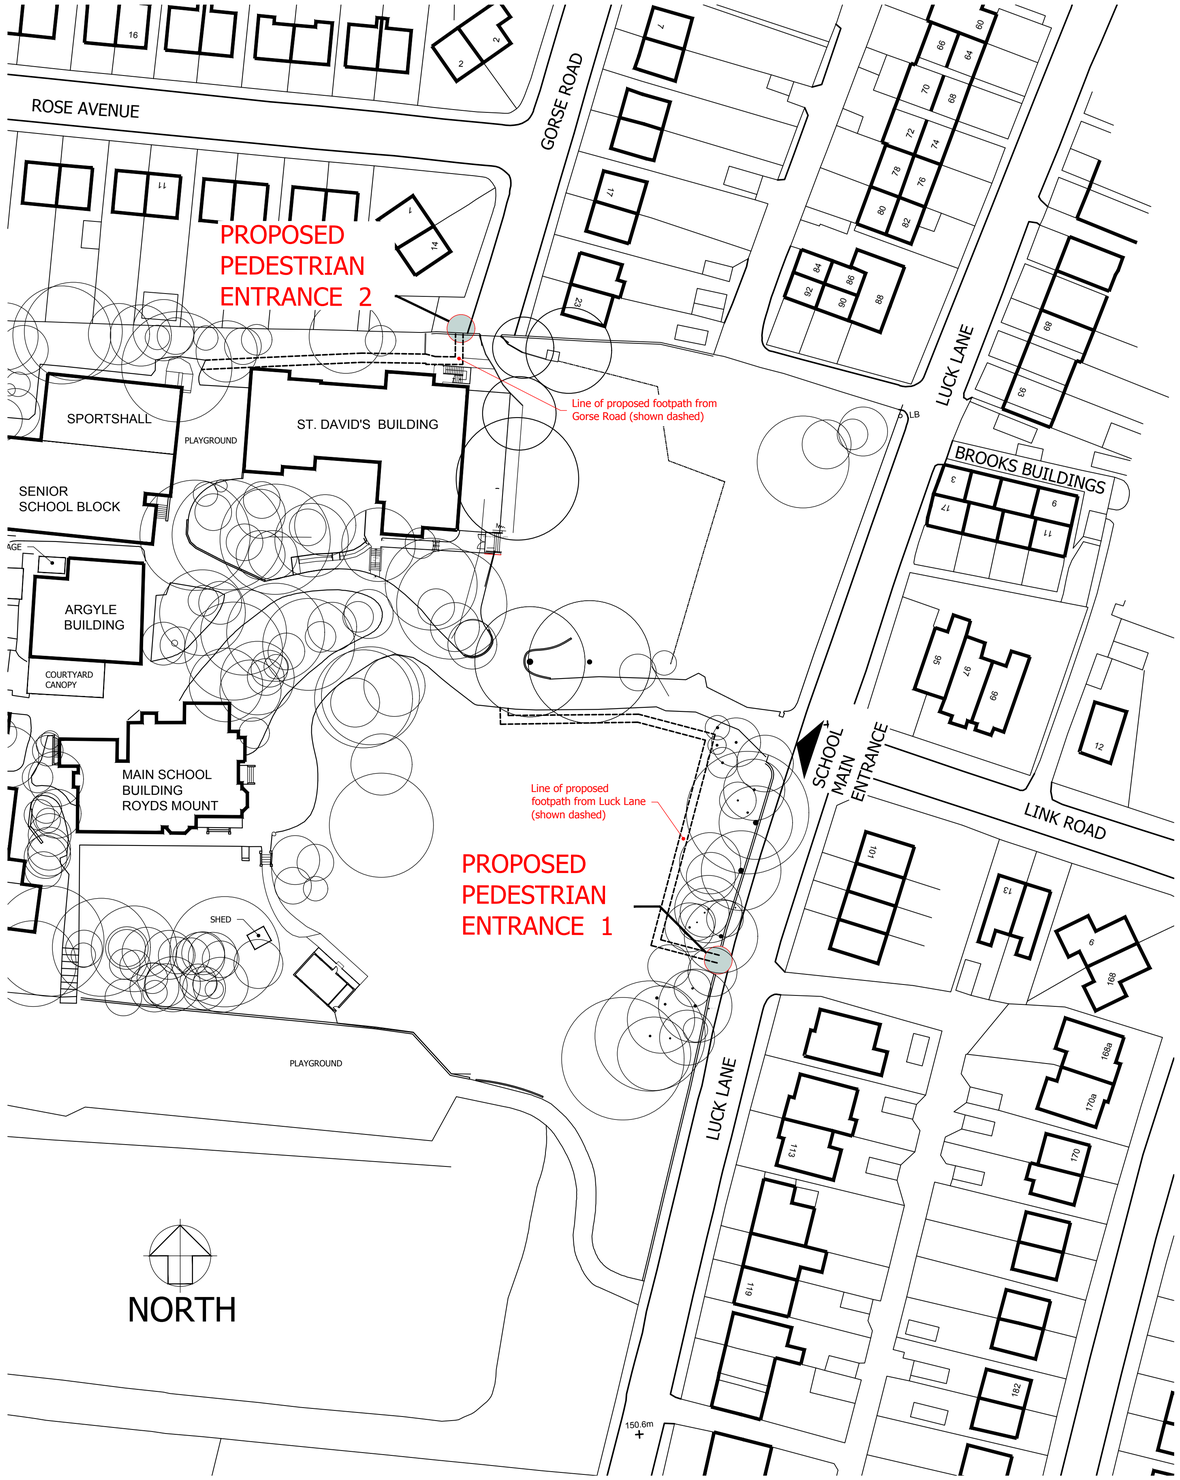



SITE PLAN 1:500 @ A1

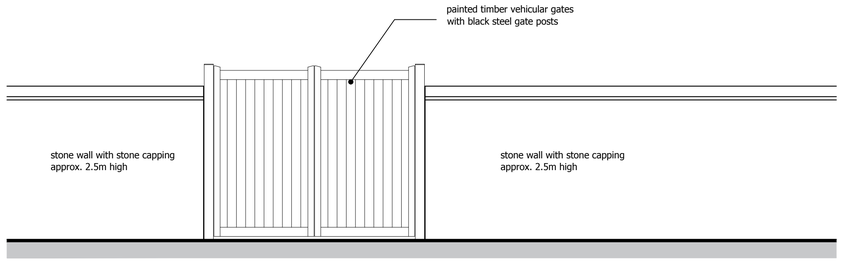

BOUNDARY WALL ELEVATION FROM GORSE ROAD - EXISTING

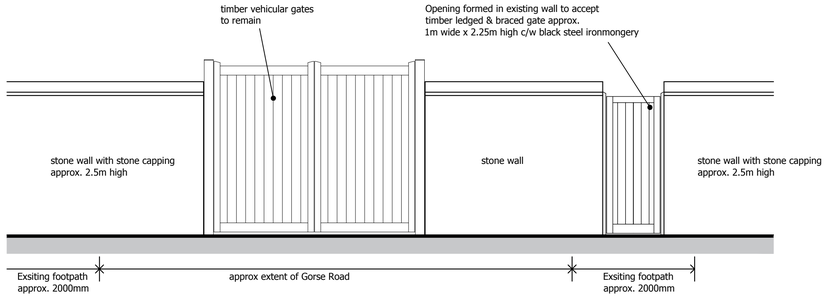

BOUNDARY WALL ELEVATION FROM GORSE ROAD - PROPOSED

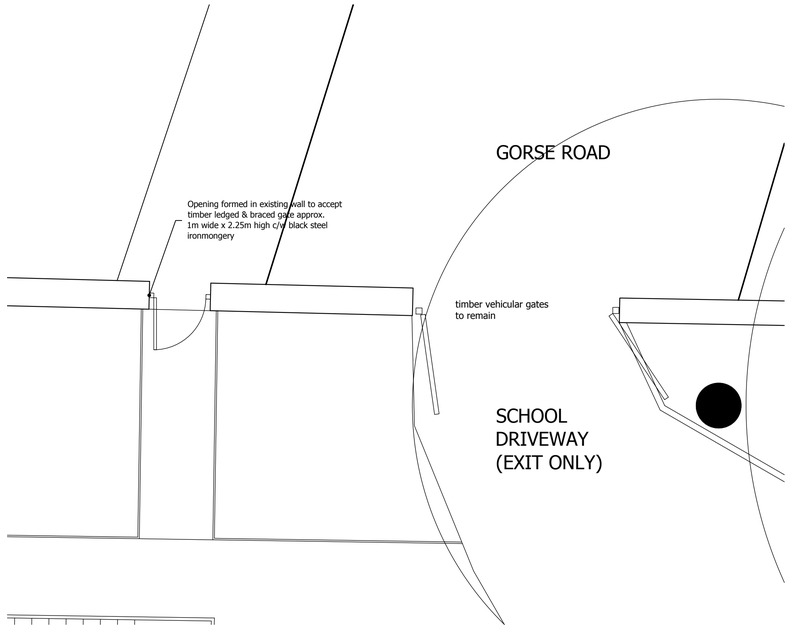

PROPOSED GORSE ROAD PEDESTRIAN ENTRANCE
1:50 @ A1

0m 0.5m 1m 1.5m 2m 2.5m 5m

Revision:B 30/09/16 Luck Lane details moved to drawing 130:16:10B; Gorse Road entrance details amended; Footpath routes added

Revision:A 12/08/16 Proposed Entrance 2 gate elevation altered to LA reqments; drg title altered

COGNITA SCHOOLS Ltd
HUDDERSFIELD GRAMMAR SCHOOL
LUCK LANE
HUDDERSFIELD
PROPOSED PEDESTRIAN GATES

SITE PLAN AND
GORSE ROAD ENTRANCE DETAILS

Drawn:	CB
Date:	04/08/2016
Scale:	AS NOTED
Status:	PLANNING
Dwg No.	130:16:01 B

HB Architects Ltd. The Old Telephone Exchange, Albert Street, Rugby, Warks. CV21 2SA
Tel: 01788 576137 ■ e-mail: info@hb-architects.co.uk ■ web: www.hb-architects.co.uk

© Copyright