THIS DRAWING IS TO OBTAIN PLANNING AND BUILDING CONTROL APPROVAL ONLY.

DO NOT SCALE OFF DRAWING IF IN DOUBT - ASK

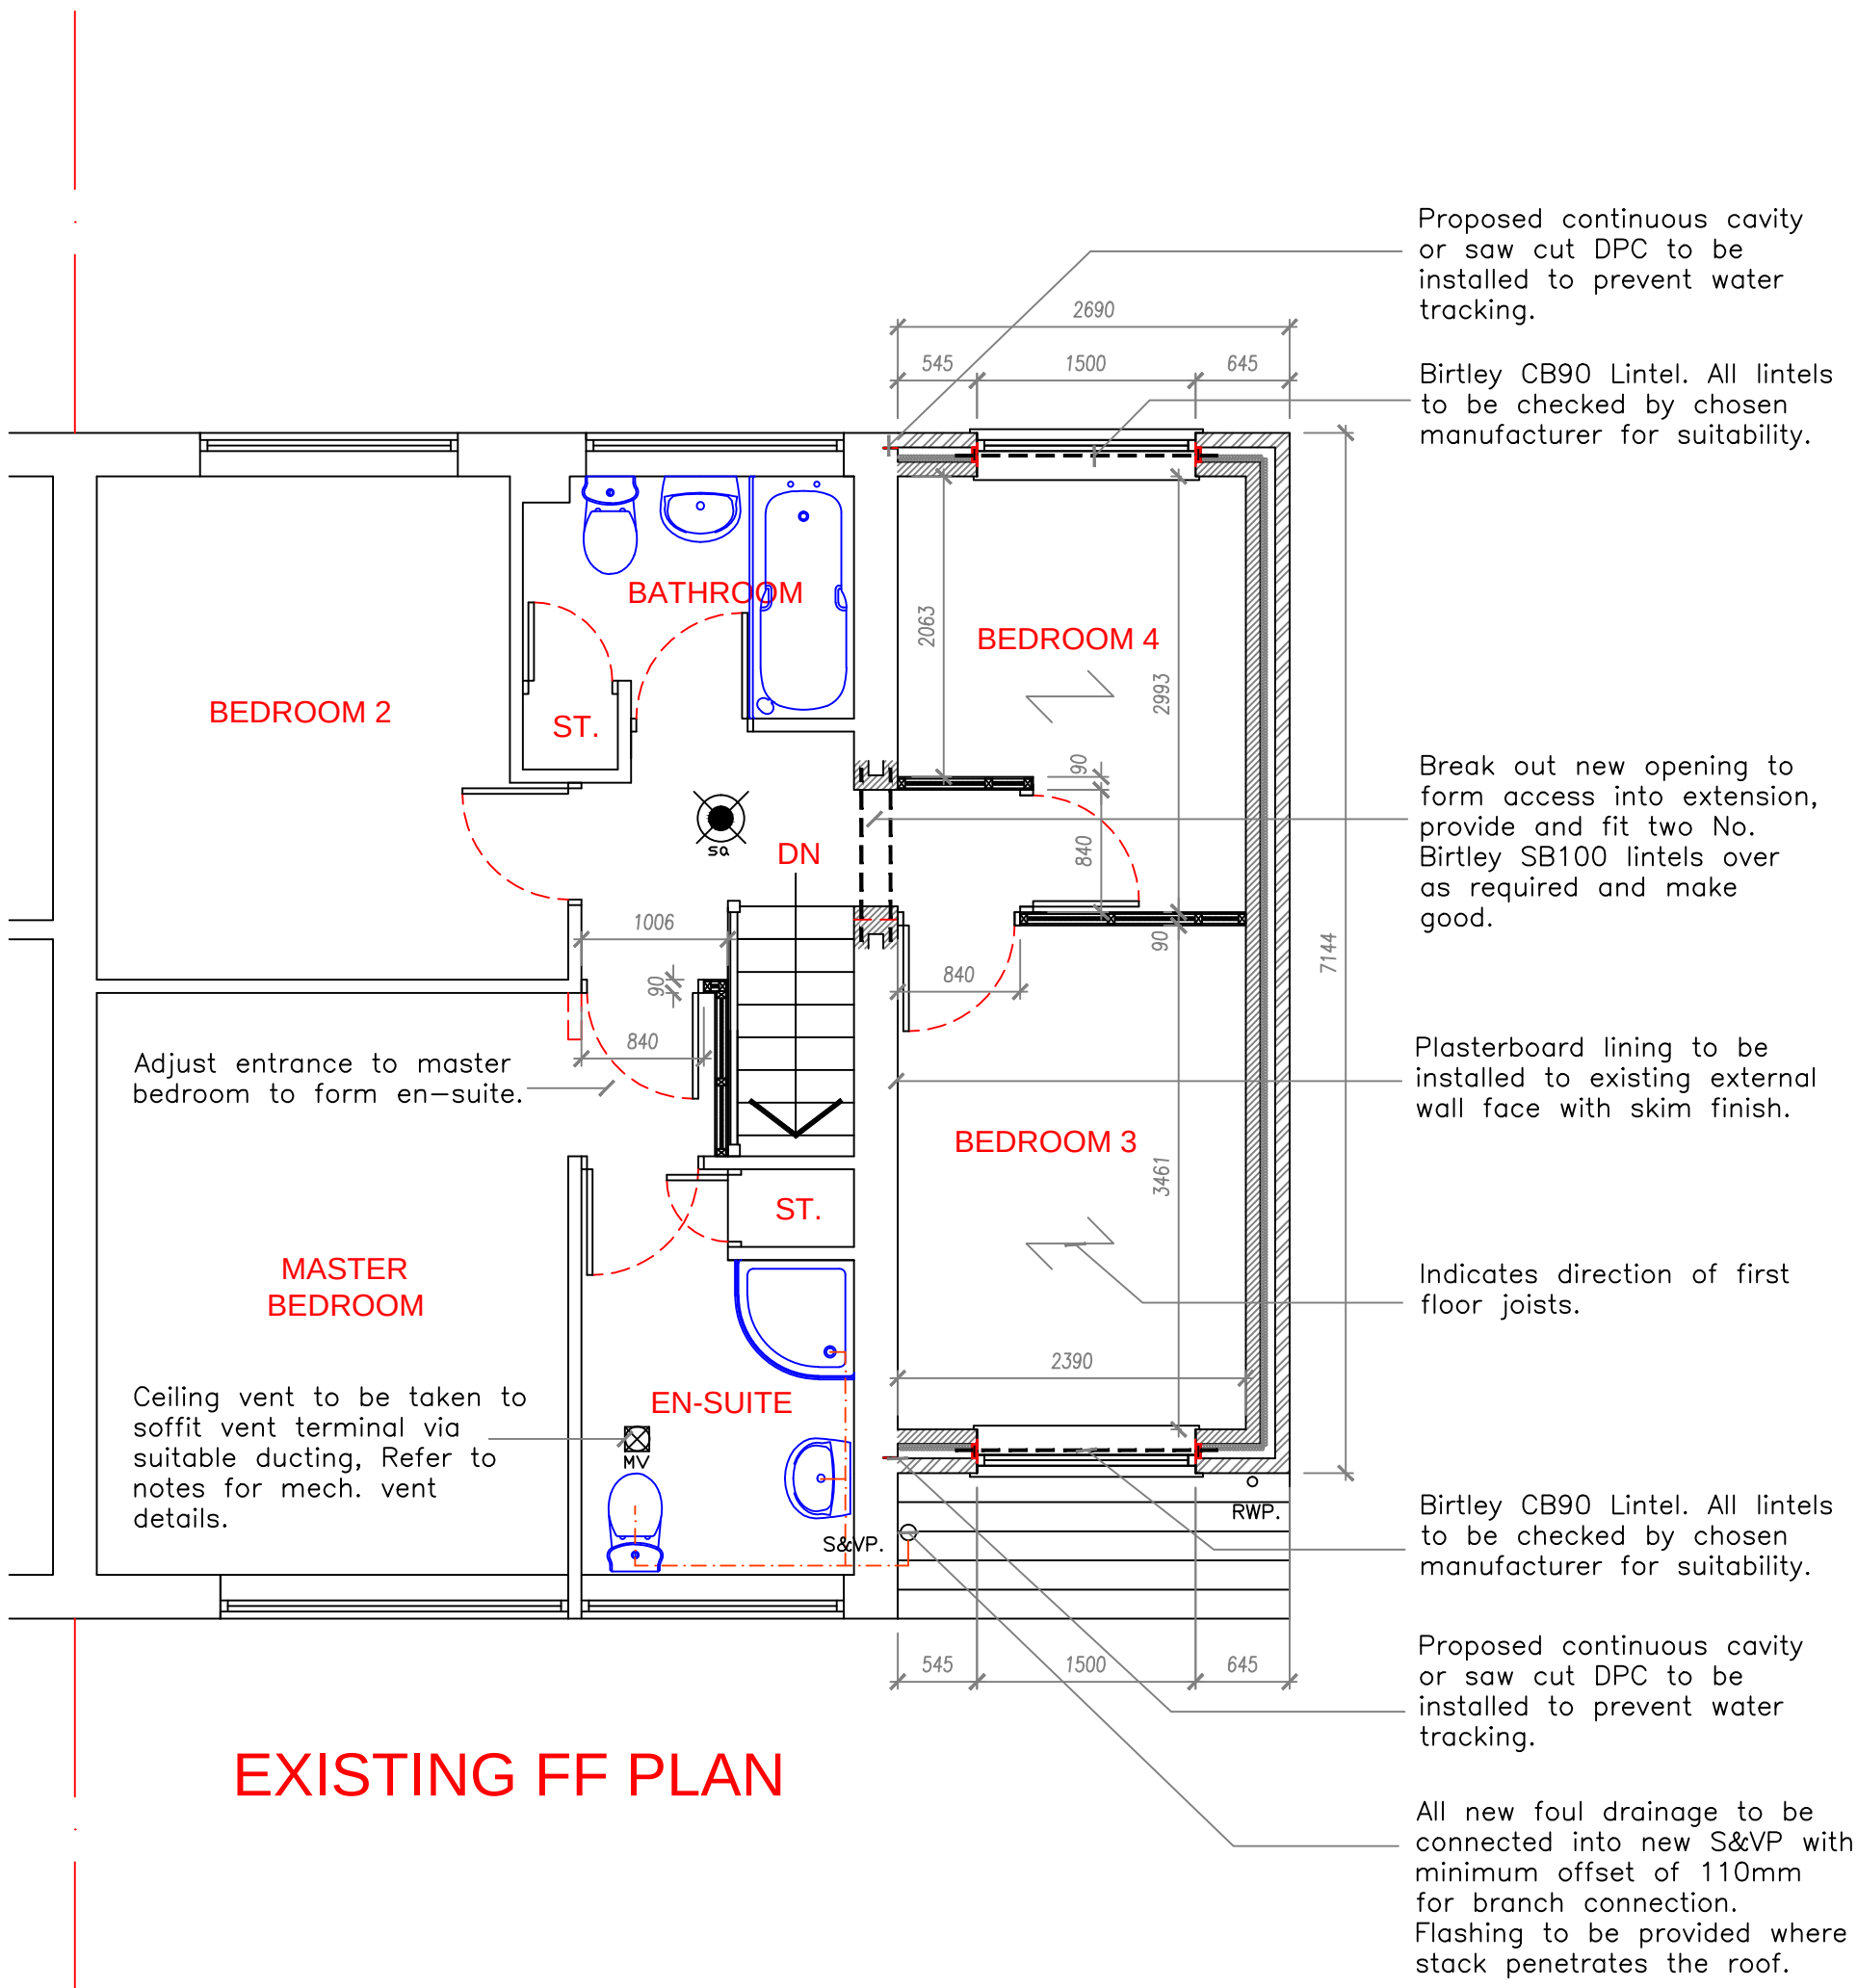

Client.

Mrs E Sutherland

Project.

Proposed Two Storey Side Extension @
28 Mill Street,
Birstall, WF17 9AX.

Title.

Proposed First Floor Plan

Date. August 2016

Scale. 1:50@A3

Drawing No. ES-03

A3 Size Sheet.