Notes

Do not scale from drawing, use figured dimensions only.

All dimensions must be checked and verified on site prior to commencement of work and architect to be notified of any discrepancies.

This drawing is intended to permit overall scheme proposals only and cannot be used for construction purposes without further information.

Rev		Drawn	Checked	Date

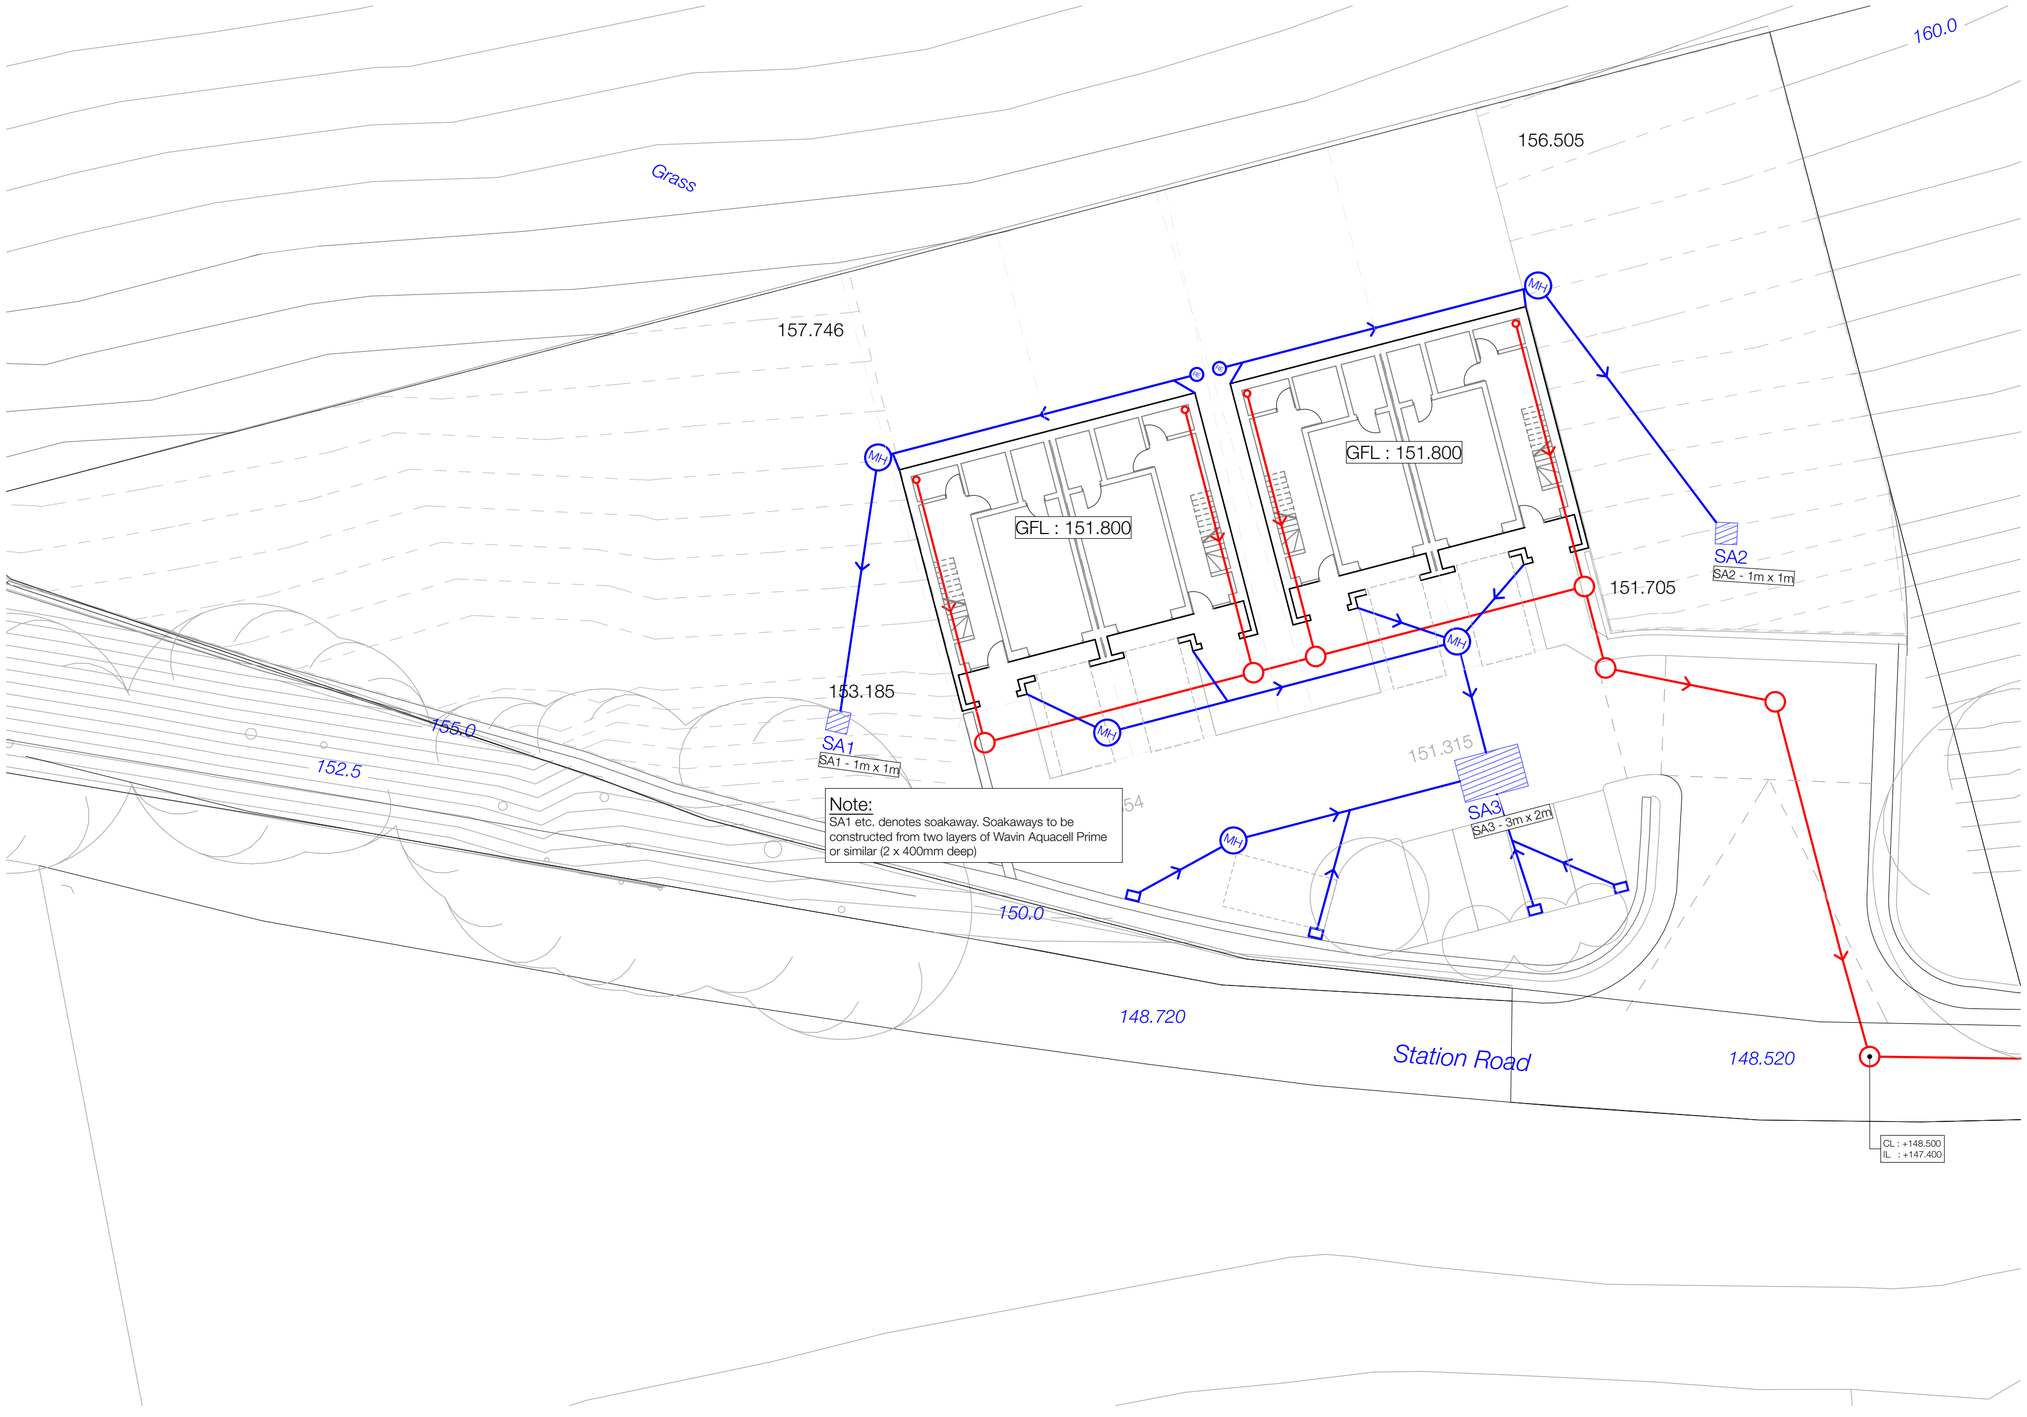

Note:
SA1 etc. denotes soakaway. Soakaways to be constructed from two layers of Wavin Aquacell Prime or similar (2 x 400mm deep)

Key:

- Surface Water Drainage
- Foul Drainage
- Adopted Sewers

Note:
All manhole cover and invert levels are approximate and subject to finalisation

Job Title
LAND OFF STATION ROAD, MELTHAM, HUDDERSFIELD

Client
Mr A Pogson and Mr S Lockwood

Status
PLANNNING

Company
SD

Drawing
PROPOSED DRAINAGE STRATEGY - SHEET 3

Scale @ A2
1:200

Date
APRIL 2016

Drawn JPH Checked MAN

Drawing No.
16-1077-01

Revision
-

ONE 17
DESIGN
THE DYEHOUSE, ARMITAGE BRIDGE
HUDDERSFIELD, WEST YORKS HD4 7PD
TEL 01484 668 000 FAX 01484 668 001
E SOLUTIONS@ONE17DESIGN.COM
WWW.ONE17DESIGN.COM