

REVISIONS

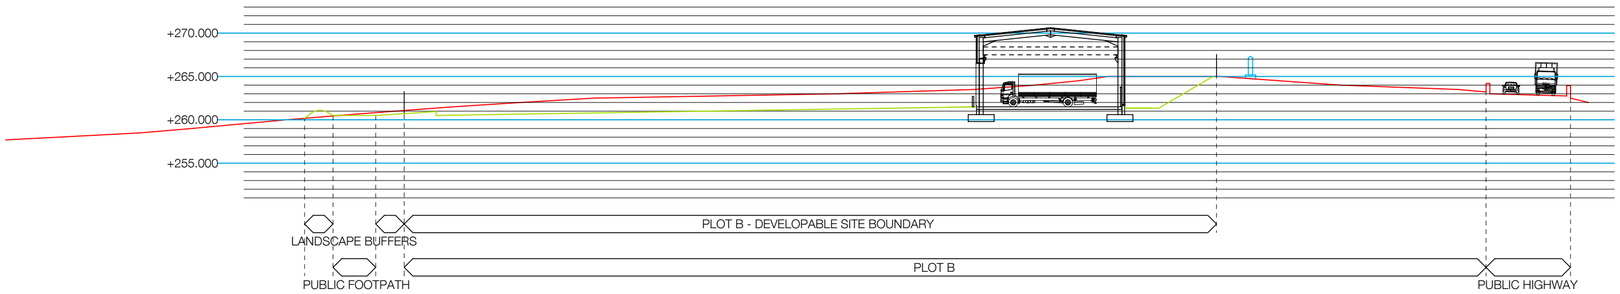

SECTION A-A

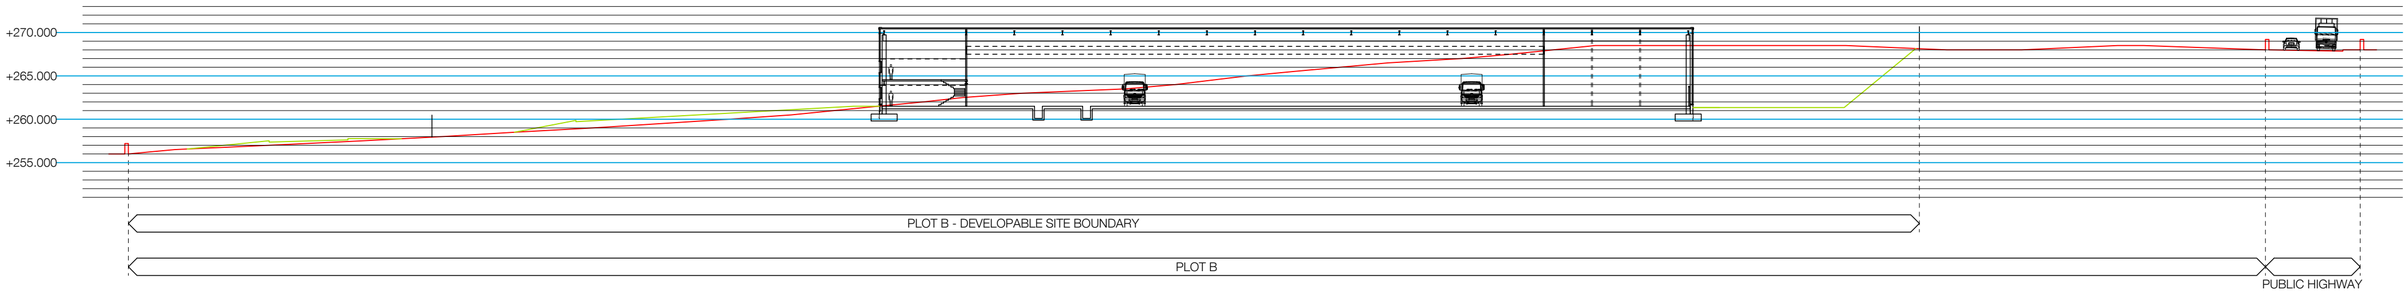

SECTION B-B


Key:

Existing ground level

New proposed ground level

All new proposed levels are subject to site development



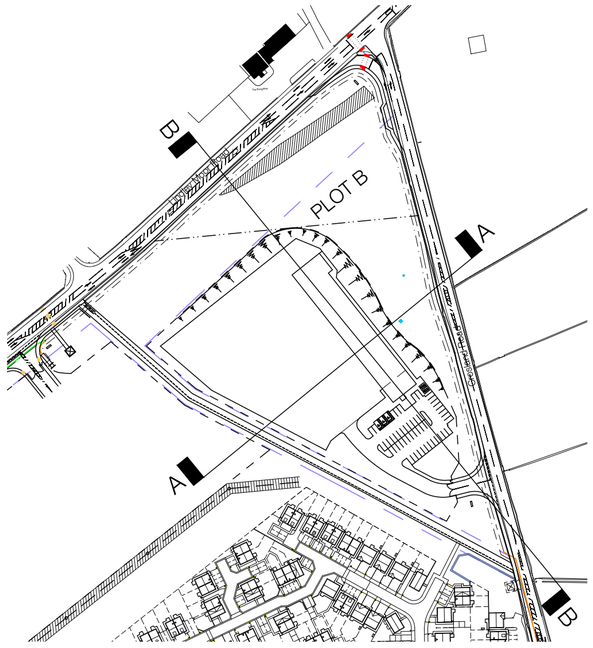

SITE PLAN - SECTION KEY

SCALE 1:2500



Note: This is a colour drawing, in order to ensure any subsequent reproduction is viewed correctly it is to be re-printed in full colour

For Planning

DLA ARCHITECTURE
www.dla-architecture.co.uk
55 St Pauls Street
LEEDS | LS1 2TE
T : 0113 887 3100 E : info@dla-architecture.co.uk

PROJECT
LINDELY MOOR - PLOT B
HUDDERSFIELD

TITLE
SITE SECTIONS

SCALE
1:500 @ A2

DATE
05/08/16

DRAWN
AF

REVIEWED
JB

DRAWING NO
2016-120/052

REVISION
-

FILE PATH
T:\2016\2016-120\DLA\Autocad\Dwgs\052