REVISIONS

A	17/08/16	AF	-

SHOWER INCORPORATED INTO GROUND FLOOR DISABLED WC AS PER CLIENT REQUEST.

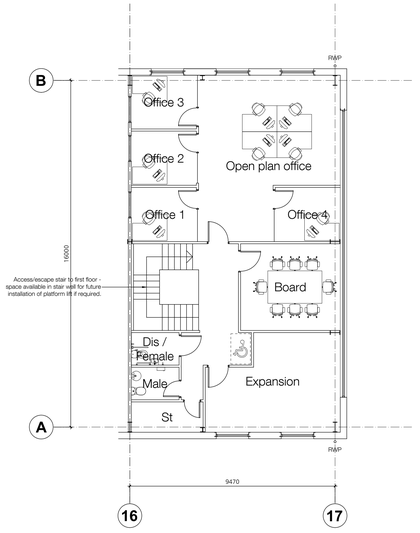

FIRST FLOOR PLAN

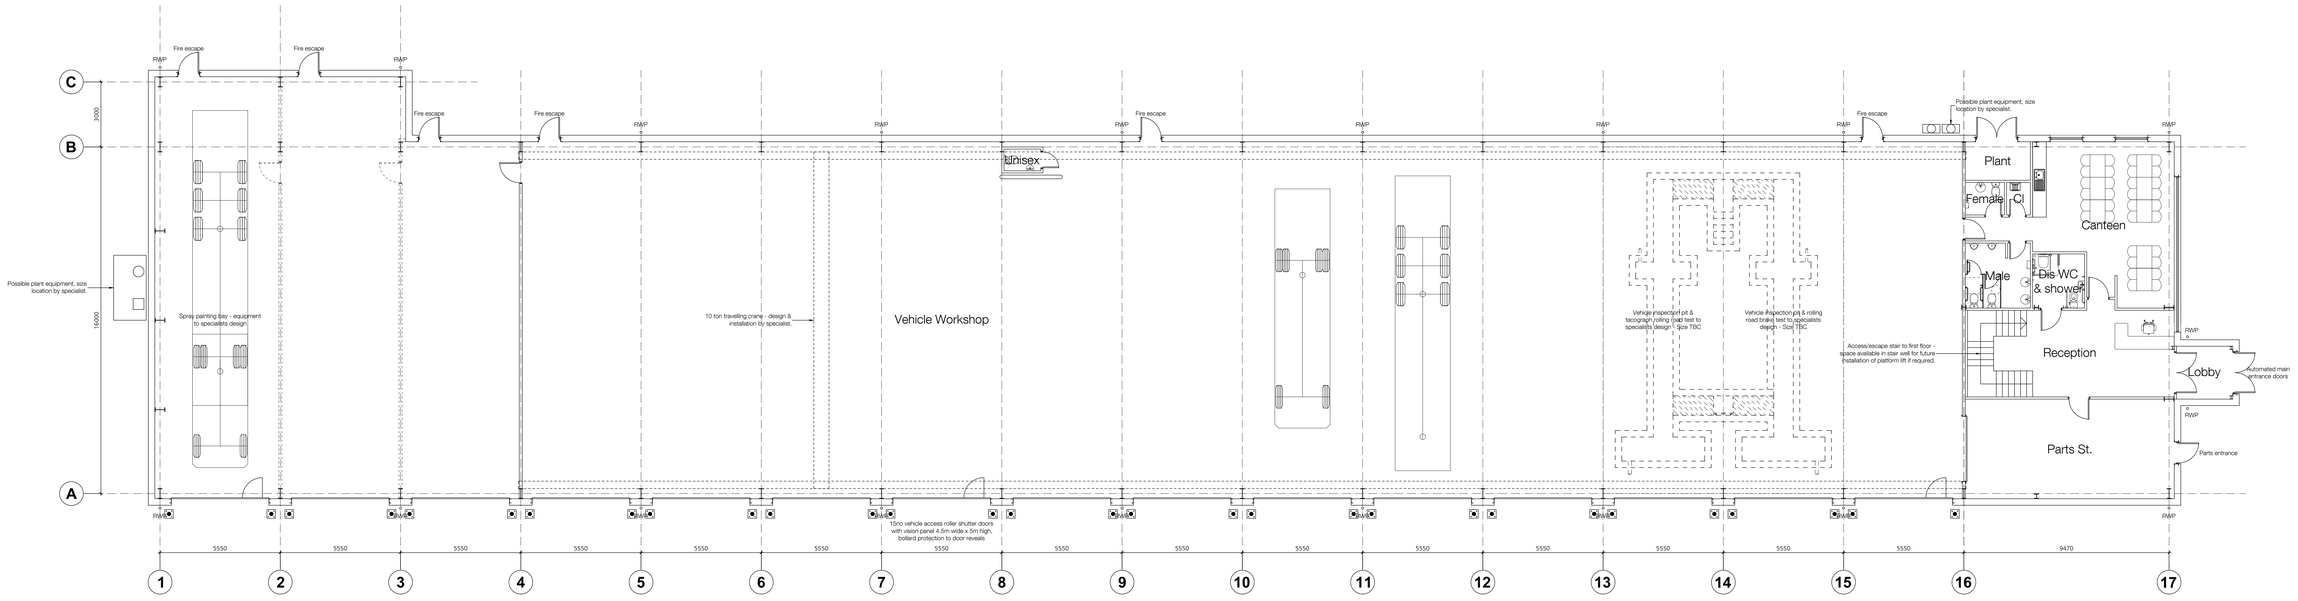

GROUND FLOOR PLAN

For Planning

DLA ARCHITECTURE
www.dla-architecture.co.uk
55 St Pauls Street
LEEDS | LS1 2TE
T : 0113 887 3100 E : info@dla-architecture.co.uk

PROJECT
LINDLEY MOOR - PLOT B
HUDDERSFIELD

TITLE
FLOOR PLAN LAYOUTS

Note: This is a colour drawing, in order to ensure any subsequent reproduction is viewed correctly it is to be re-printed in full colour

0 1 2 3 4 5 8 10 12 16

SCALE
1:100 @ A0

DATE
05/08/16

DRAWN
AF

REVIEWED
JB

DRAWING NO
2016-120/055

REVISION
A

FILE PATH
T:\2016\2016-120\CAD\05-Autocad\Dwg\055