REVISIONS

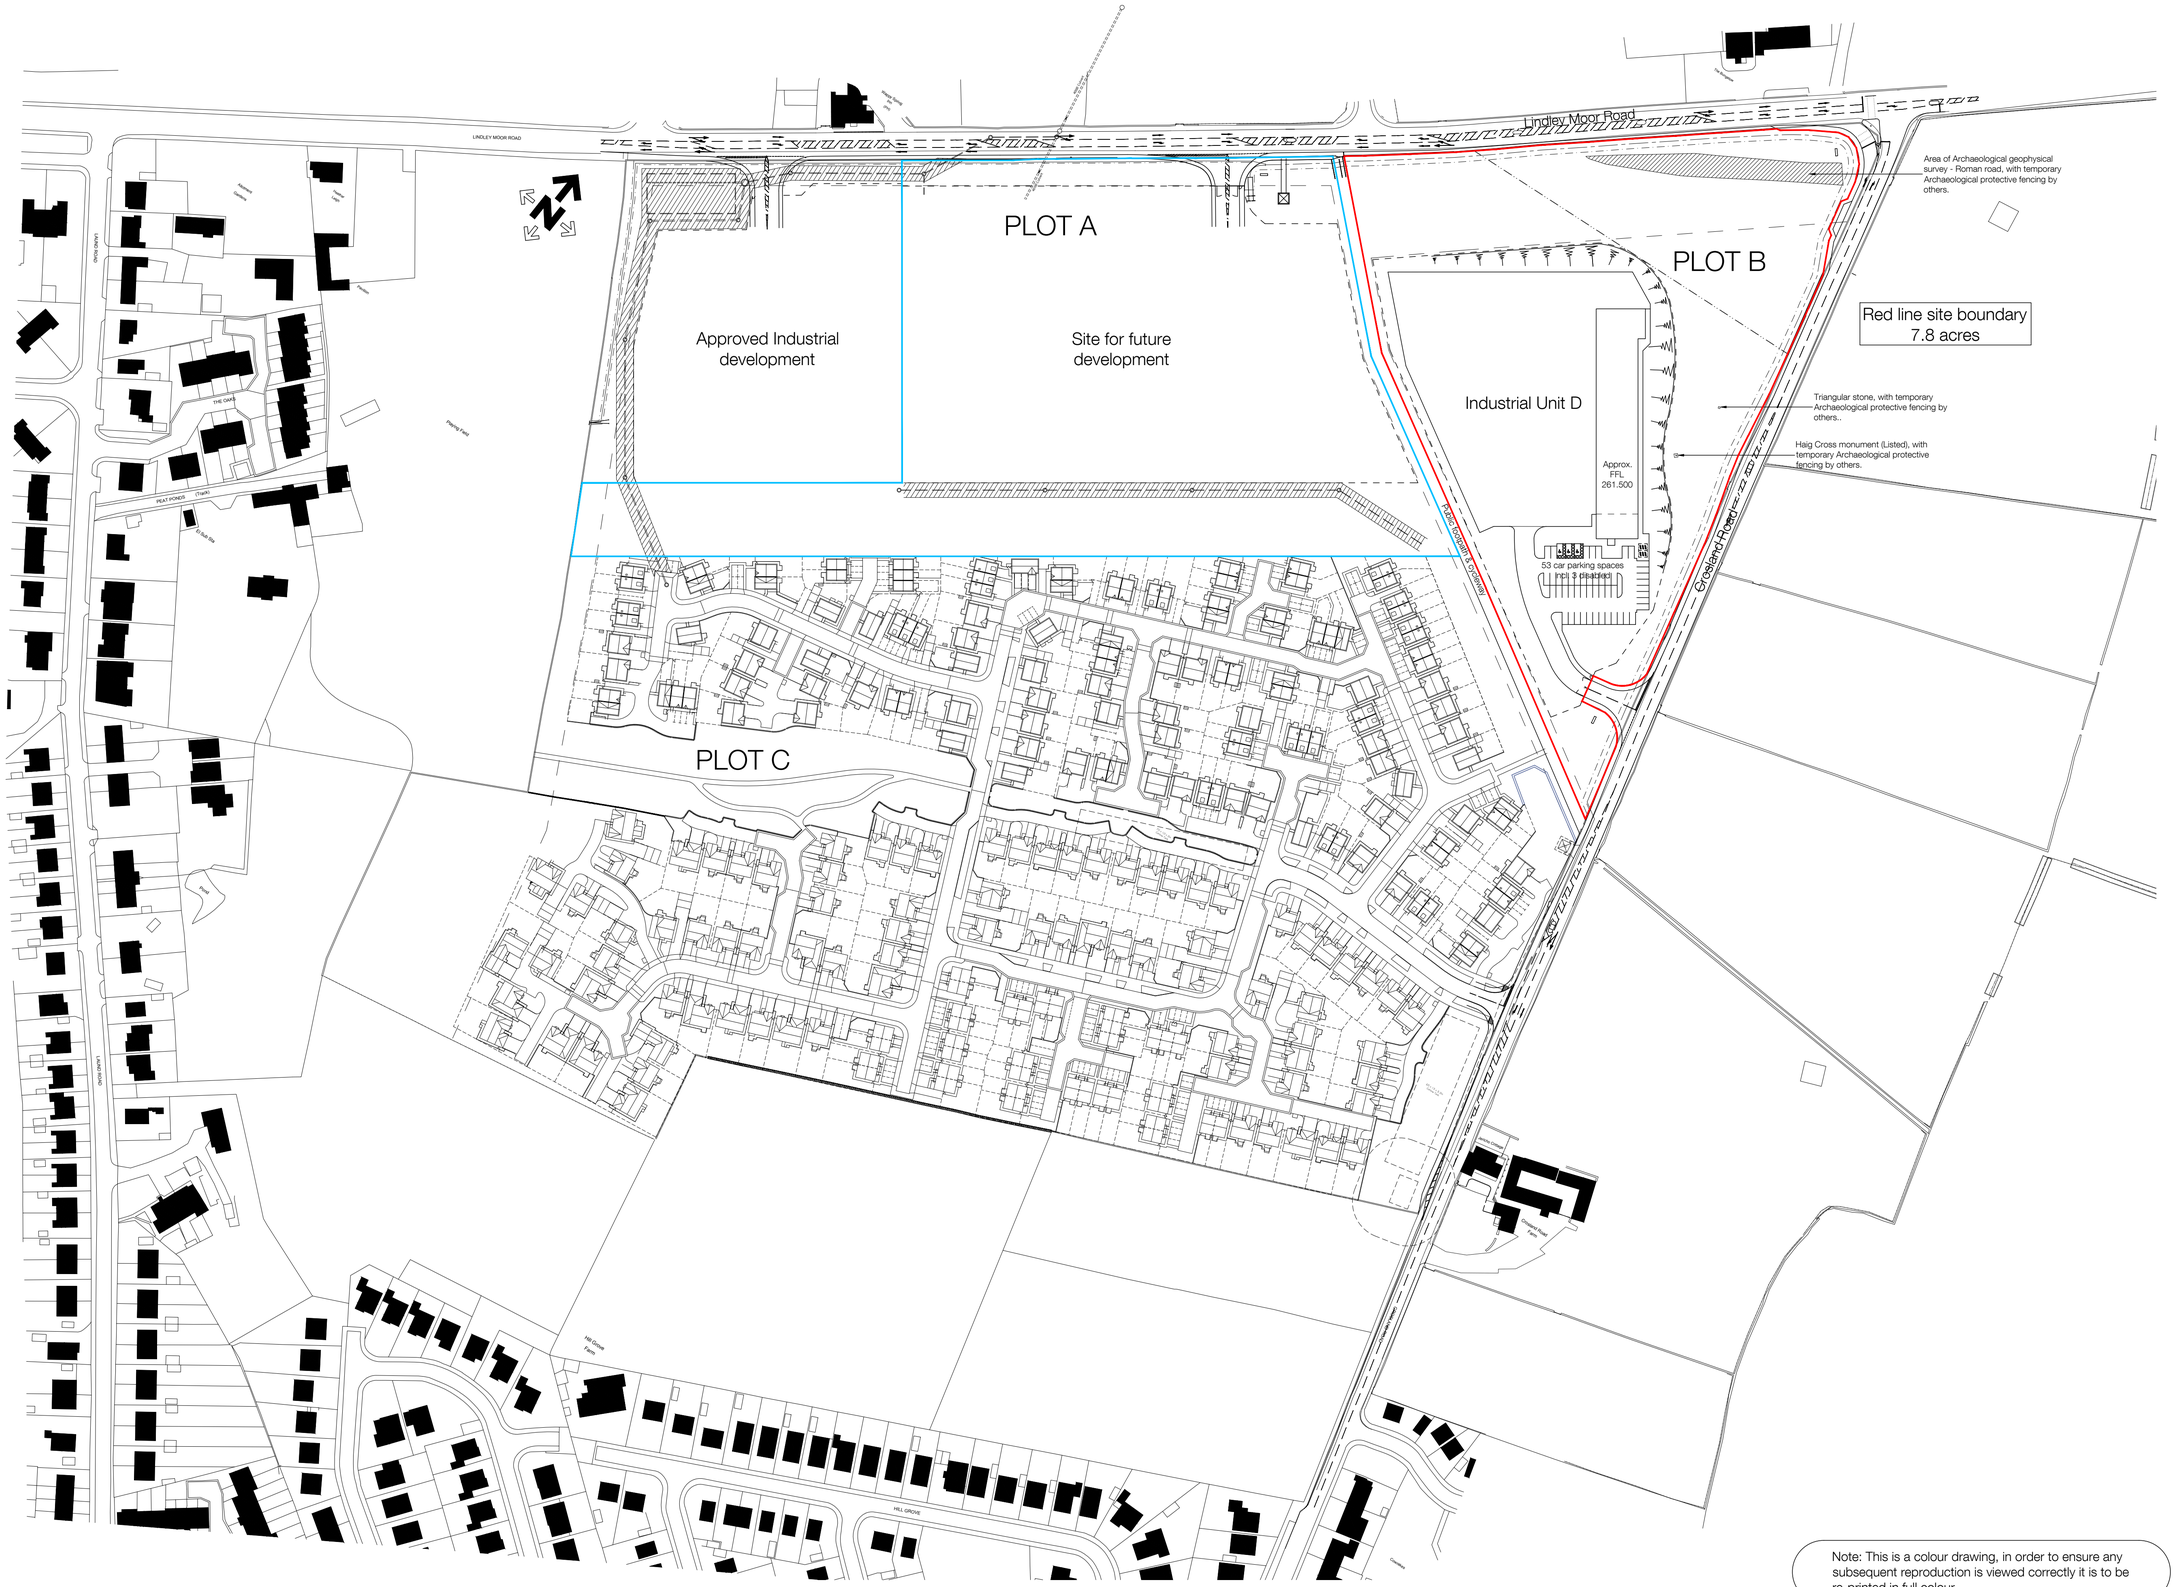

Note: This is a colour drawing, in order to ensure any subsequent reproduction is viewed correctly it is to be re-printed in full colour

0 10 20 30 40 60 80 100 120 150

For Planning

DLA ARCHITECTURE
www.dla-architecture.co.uk
55 St Pauls Street
LEEDS | LS1 2TE
T : 0113 887 3100 E : info@dla-architecture.co.uk

PROJECT
LINDLEY MOOR - PLOT B
HUDDERSFIELD

TITLE
BLOCK LOCATION PLAN

SCALE 1:1250 @ A1	DATE 05/08/16
DRAWN AF	REVIEWED JB
DRAWING NO 2016-120/050	REVISION -

FILE PATH
T:\2016\2016-120\CAD\05-Autocad\Dwg\050