TWO STOREY SIDE EXTENSION : 11 GISBOURNE ROAD BRADLEY HUDDERSFIELD | SCALE 1:50 @ A3. | DWG NR 2.

2016/92891

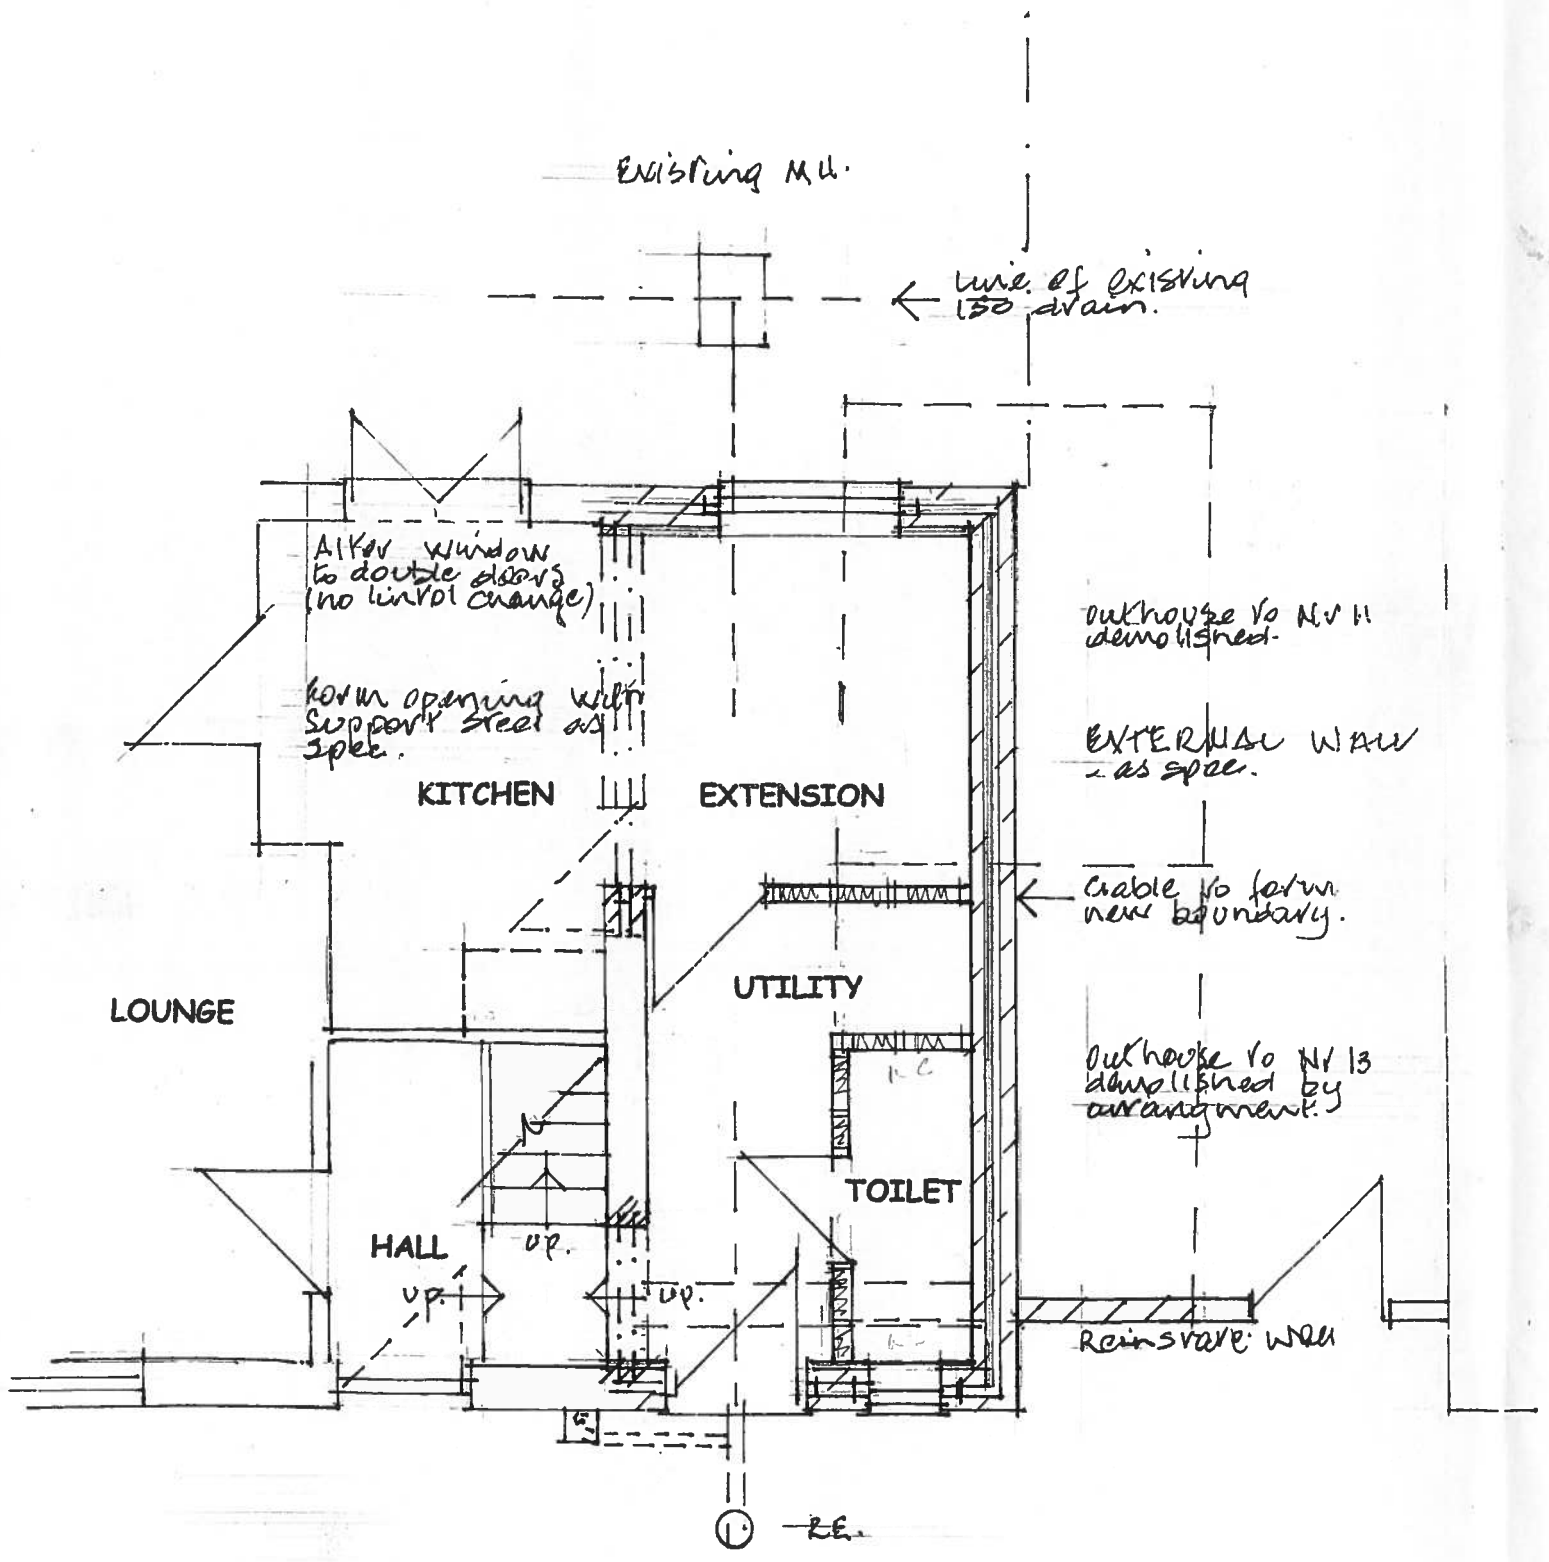

GROUND FLOOR PLAN

EXTERNAL WALL - as spec.

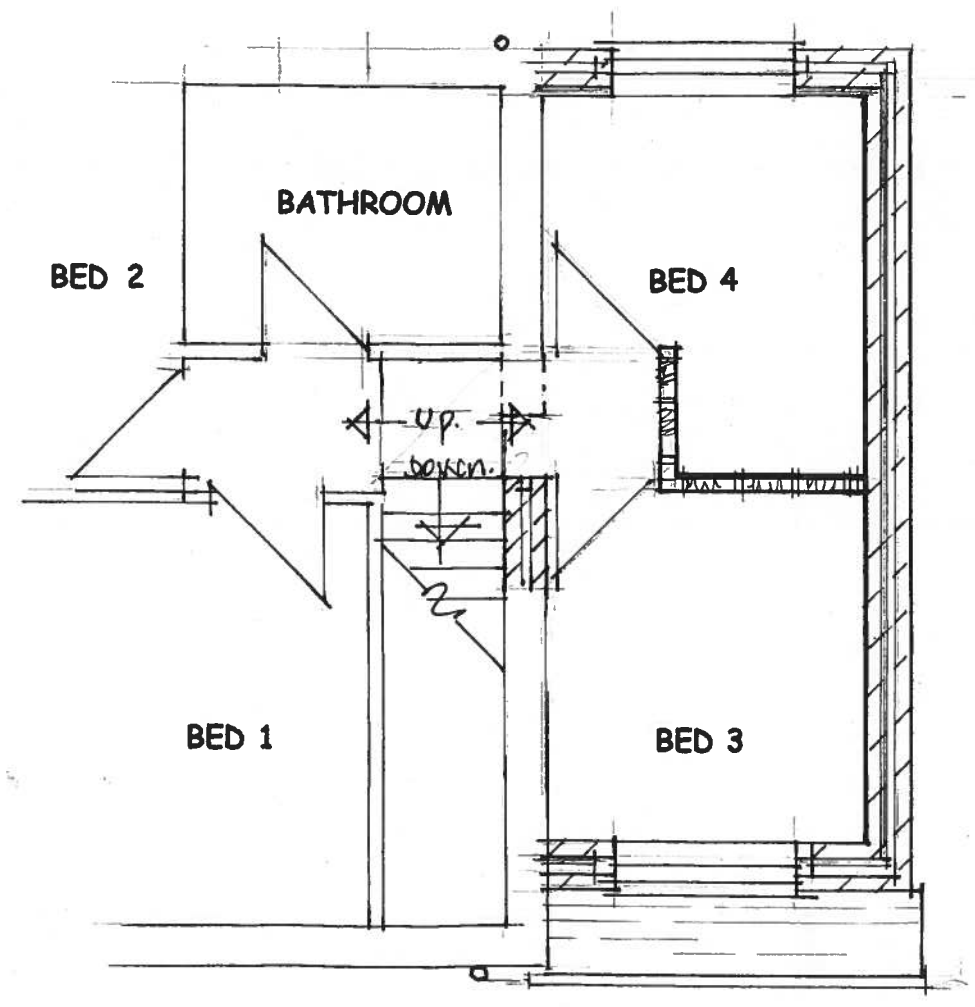

FIRST FLOOR PLAN

0m	**Scale 1:50**	4m
0m	**Scale 1:100**	8m
0m	**Scale 1:200**	16m
0m	**Scale 1:1250**	100m

[When to scale of original plan, bar = 8cm]

© Copyright Kirklees Metropolitan Council