EXISTING FRONT ELEVATION

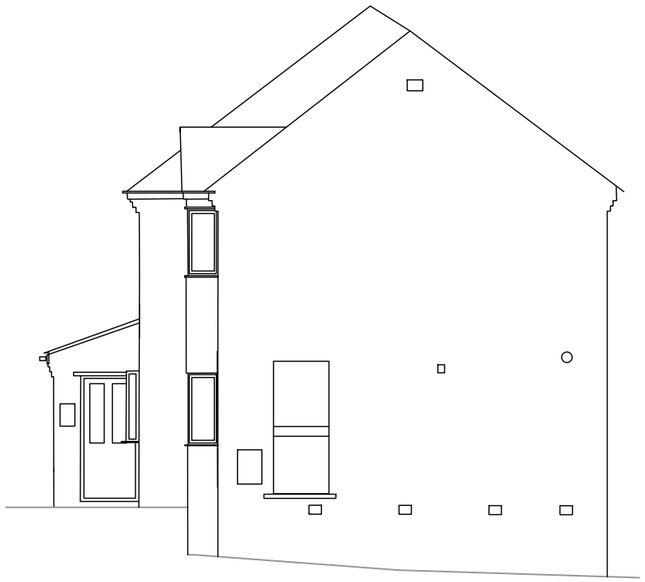

EXISTING SIDE ELEVATION

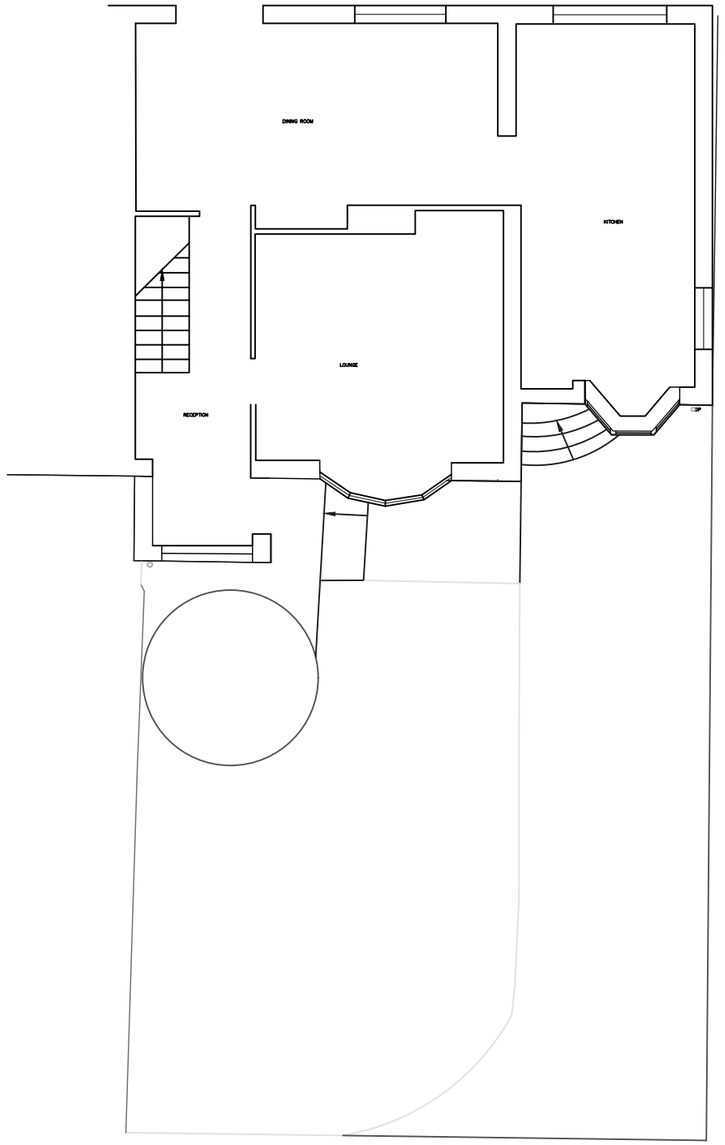

EXISTING PLAN

THIS DRAWING IS THE PROPERTY OF APROPOS AND SHOULD NOT BE COPIED IN ANY FORM WITHOUT WRITTEN CONSENT.

PLEASE READ ALL INSTRUCTIONS FULLY.
ALL BASE DIMENSIONS TO BE WITHIN +/- 5mm

NOTE: ALL DIMENSION HAVE TAKEN EXISTING FINISHED FLOOR LEVEL.

THERMALLY BROKEN ALUMINIUM
POLYESTER POWDER COATED - RAL 7016

STRUCTURE:
BESPOKE FRONT LEAN-TO STRUCTURE CREATING NEW INTERNAL PORCH AREA. COVER OVER EXISTING PORCH AREA. ALUMINIUM PANELS TO ALL ROOF SECTIONS.1no. FACE VENT. 1no. COMPOSITE DOOR.

DOOR SET
1 PANE INTERNALLY OPENING FOLDING COMPOSITE DOOR.
OPENING AS PER DRAWING.
AS VIEWED FROM OUTSIDE .
DOORS GLAZED IN 28mm GLAZING.

VERTICALS GLAZED IN:
28mm OPTITHERM - DOUBLE GLAZED UNITS
4mm LOW E TOUGHENED OUTER PANE
20mm ARGON FILLED CAVITY
4mm OPTITHERM INNER PANE

REV	DATE	AMENDMENT	BY	
C	02/08/16	Proposed Layout	TC	LC
B	28/06/16	Proposed Layout	LC	TC
A	22/06/16	Proposed Layout	LC	TC

DRAWN TC	CHECKED LC
DATE 02/08/2016	SCALE 1:100 @ A3

APROPOS

Greenside House, Richmond Street,
Ashton-under-Lyne, OL6 7ES

Technical Direct Line: 0161 342 8244

CLIENT

MR BRAIN
33 MOOR LANE
GOMERSAL
CLECKHEATON
WEST YORKSHIRE
BD19 4LY

PROJECT
PORCH EXTENSION

SIZE
A3

DRAWING No.
3415/001/C

REV
C

0 1 2 3 4 5 6 7 8 9 10
SCALE FOR DRAWING IN METRES

3rd ANGLE PROJECTION

PROPOSED FRONT ELEVATION

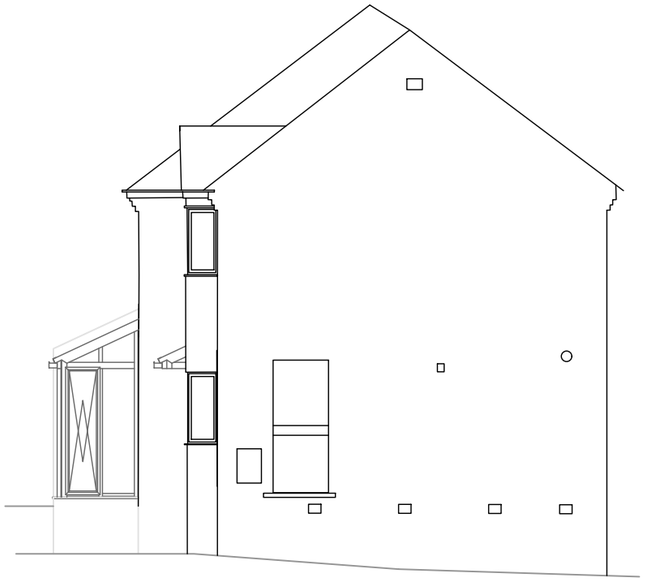

PROPOSED SIDE ELEVATION

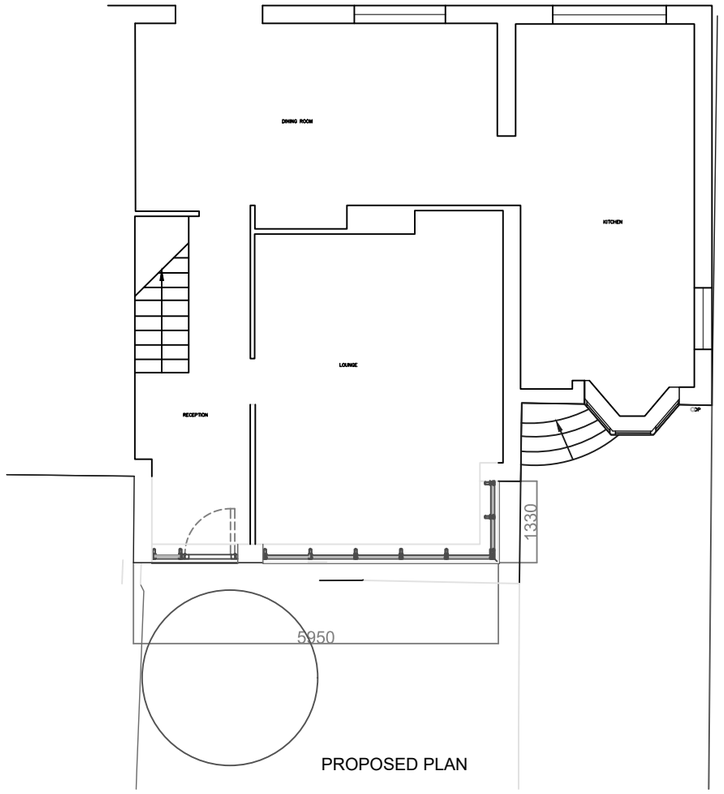

PROPOSED PLAN

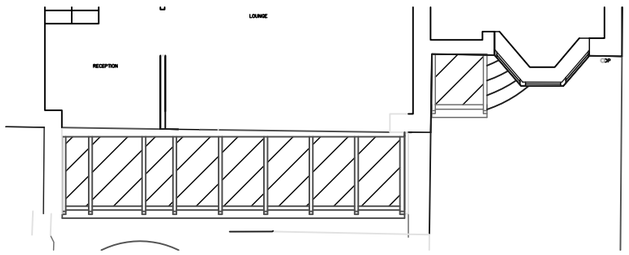

PROPOSED ROOF PLAN

THIS DRAWING IS THE PROPERTY OF APROPOS AND SHOULD NOT BE COPIED IN ANY FORM WITHOUT WRITTEN CONSENT.

PLEASE READ ALL INSTRUCTIONS FULLY.
ALL BASE DIMENSIONS TO BE WITHIN +/- 5mm

NOTE: ALL DIMENSION HAVE TAKEN EXISTING FINISHED FLOOR LEVEL.

THERMALLY BROKEN ALUMINIUM
POLYESTER POWDER COATED - RAL 7016

STRUCTURE:
BESPOKE FRONT LEAN-TO STRUCTURE CREATING NEW INTERNAL PORCH AREA. COVER OVER EXISTING PORCH AREA. ALUMINIUM PANELS TO ALL ROOF SECTIONS.1no. FACE VENT. 1no. COMPOSITE DOOR.

DOOR SET
1 PANE INTERNALLY OPENING FOLDING COMPOSITE DOOR.
OPENING AS PER DRAWING.
AS VIEWED FROM OUTSIDE .
DOORS GLAZED IN 28mm GLAZING.

VERTICALS GLAZED IN:
28mm OPTITHERM - DOUBLE GLAZED UNITS
4mm LOW E TOUGHENED OUTER PANE
20mm ARGON FILLED CAVITY
4mm OPTITHERM INNER PANE

REV	DATE	AMENDMENT	BY	
C	02/08/16	Proposed Layout	TC	LC
B	28/06/16	Proposed Layout	LC	TC
A	22/06/16	Proposed Layout	LC	TC

DRAWN TC	CHECKED LC
DATE 02/08/2016	SCALE 1:100 @ A3

APROPOS

Greenside House, Richmond Street,
Ashton-under-Lyne, OL6 7ES
Technical Direct Line: 0161 342 8244

CLIENT

MR BRAIN
33 MOOR LANE
GOMERSAL
CLECKHEATON
WEST YORKSHIRE
BD19 4LY

PROJECT
PORCH EXTENSION

SIZE
A3

DRAWING No.
3415/002/C

REV
C

0 1 2 3 4 5 6 7 8 9 10
SCALE FOR DRAWING IN METRES

3rd ANGLE PROJECTION