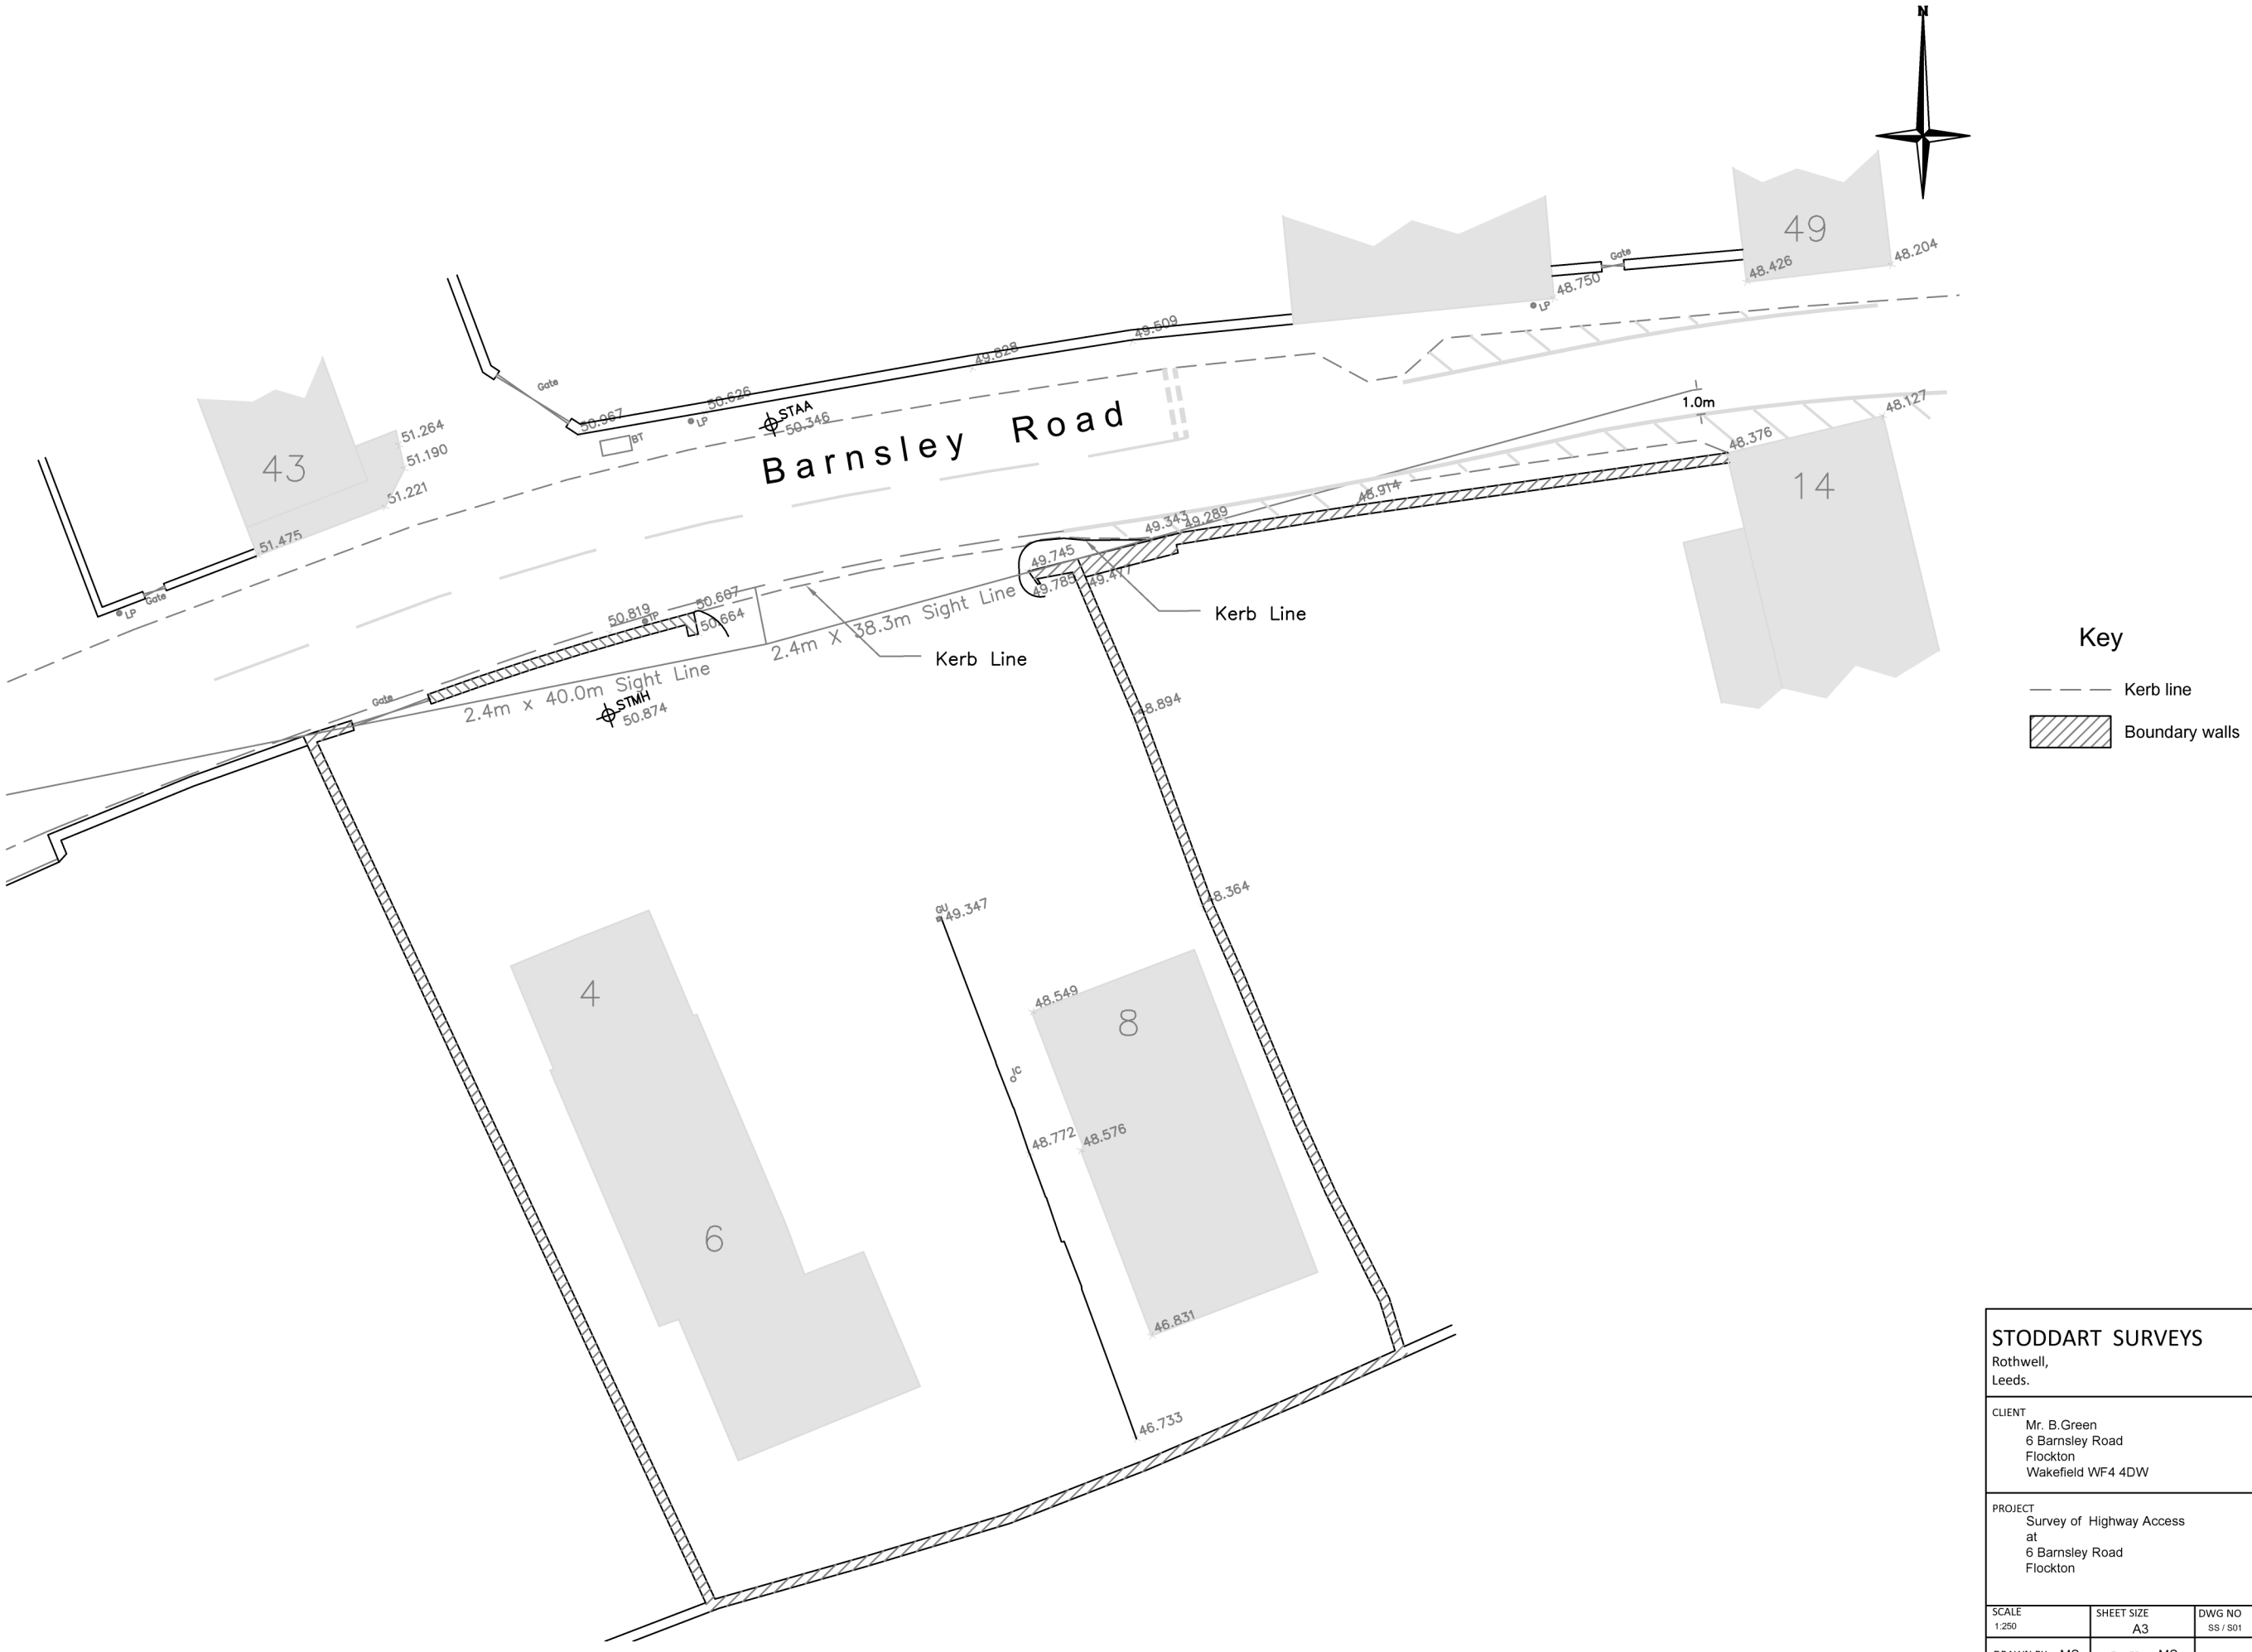

STODDART SURVEYS
Rothwell,
Leeds.

CLIENT
Mr. B.Green
6 Barnsley Road
Flockton
Wakefield WF4 4DW

PROJECT
Survey of Highway Access
at
6 Barnsley Road
Flockton

SCALE	SHEET SIZE	DWG NO
1:250	A3	SS / S01
DRAWN BY MS	CHECKED MS	DATE April 2017