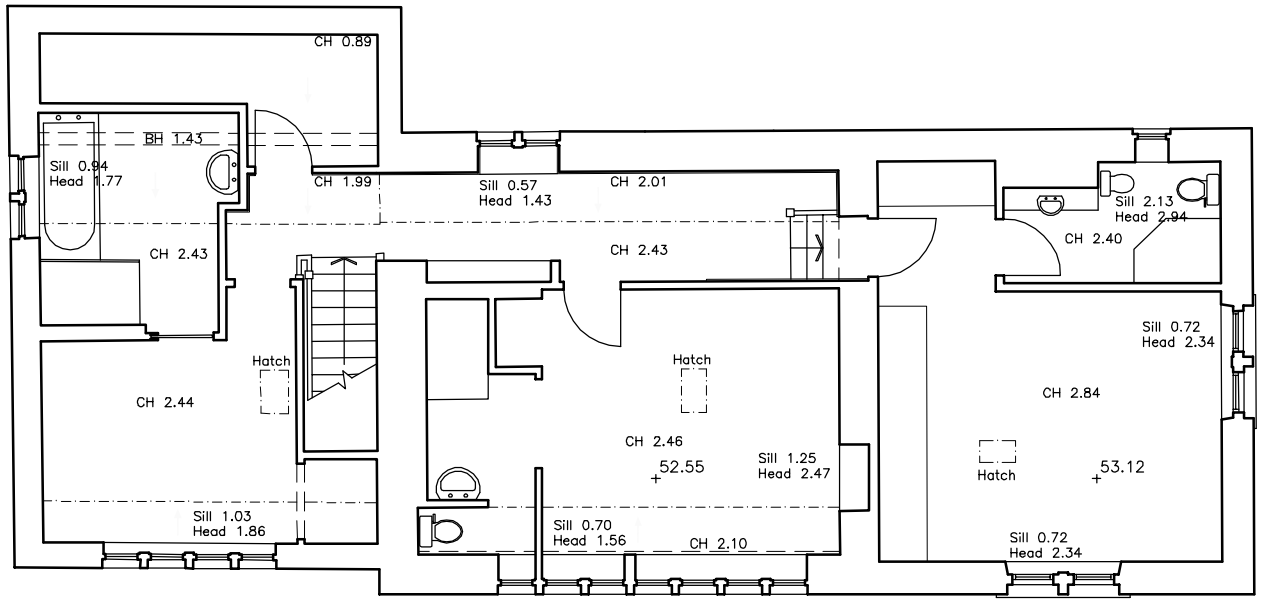

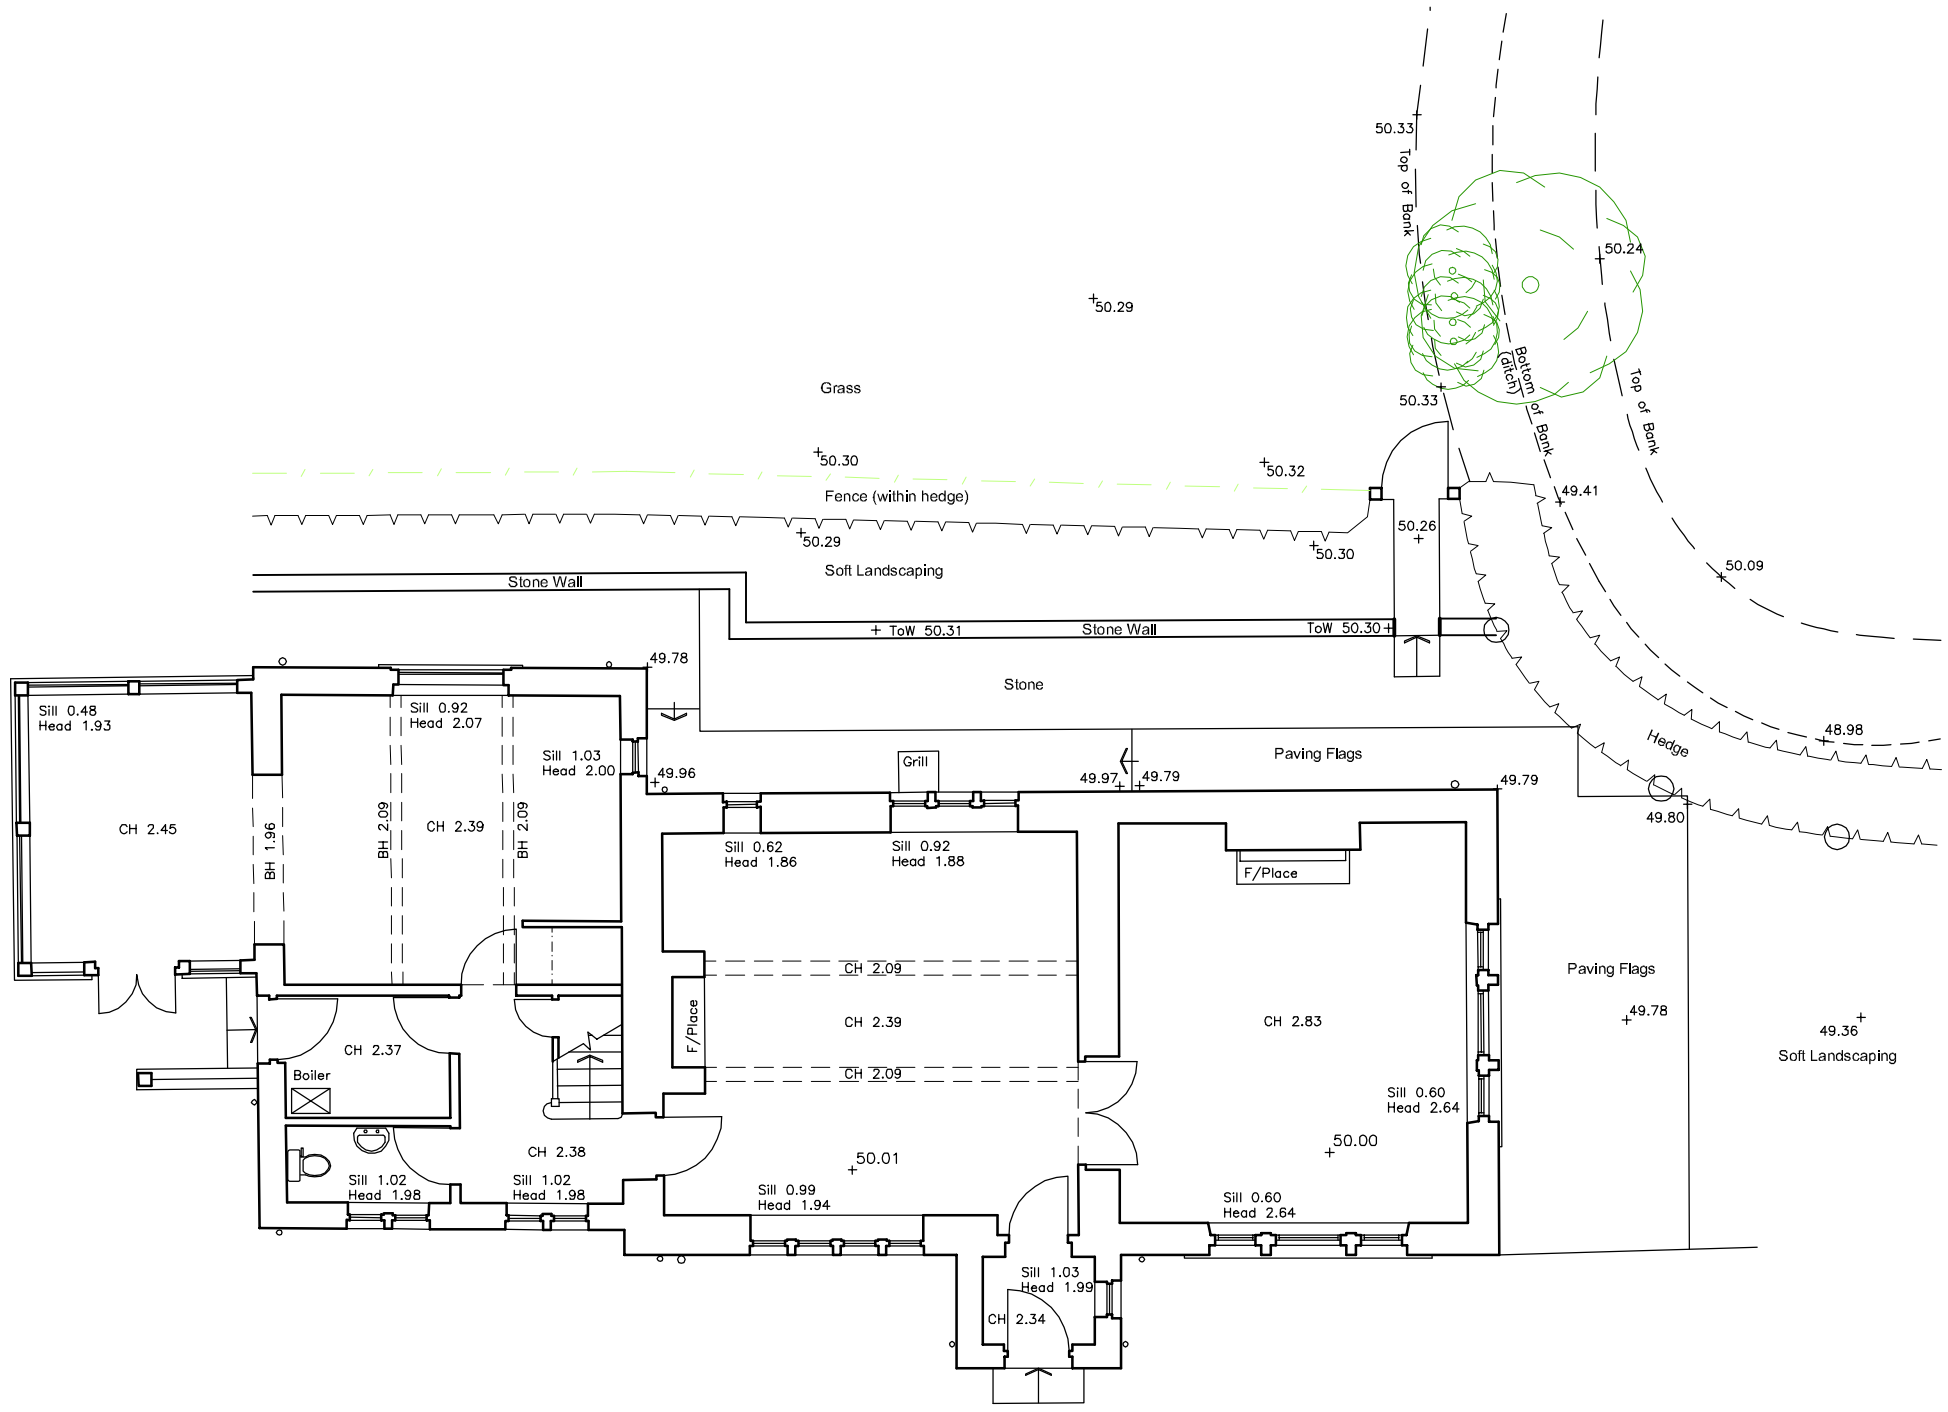

Do not scale from this drawing. Northlight Architecture Ltd must be notified immediately should any discrepancies be found. The contractor must check all dimensions on site before construction or manufacture of materials. This drawing or any portion of it may not be reproduced without the consent of Northlight Architecture Ltd.

KEY

Beam

Change in ceiling height

RH	Rafter Height (above floor)
PH	Purlin Height (above floor)
JH	Joist Height (above floor)
AH	Arch Height (above floor)
BH	Underside of Beam (above floor)
CH	Ceiling Height (above floor)
DH	Door Head Height (above floor)
FCH	False Ceiling Height (above floor)
Ht	Height (above floor)
SpH	Arch Springing Height (above floor)
Sill	Window Sill Height (above floor)
Head	Window Head Height (above floor)
BL	Level of Underside of Beam
AL	Arch Level
JL	Joist Level
CL	Ceiling Level
PL	Level of Underside of Purlin
SpL	Arch Springing Level
RdgL	Ridge Level

Stairs/Ramps
(Direction denotes rise)

Sloping Ceiling
(Direction denotes rise)

Control & Datum Information
TBM Nominal Value 50.00
Located as G.F. FFL

SURVEY DRAWING

Rev	Description	Date	By	App'd

NORTHLIGHT ARCHITECTURE LTD
The Media Centre
7 Northumberland Street
Huddersfield
HD1 1RL
t : 07815 290495
t : 07815 290496
e : info@northlightarchitecture.com
w : www.northlightarchitecture.com

Client
Mrs G Smith

Project
80 Sharp Lane, Almondbury, HD4 6SS

Drawing title
Existing Floor Plans

Drawn by	Date	App'd
Measured Ltd	May '16	-

Drawing no	Project no	Scale @ A3	Rev
(EX)01	16.0896	1:100	-

© Northlight Architecture Ltd 2016