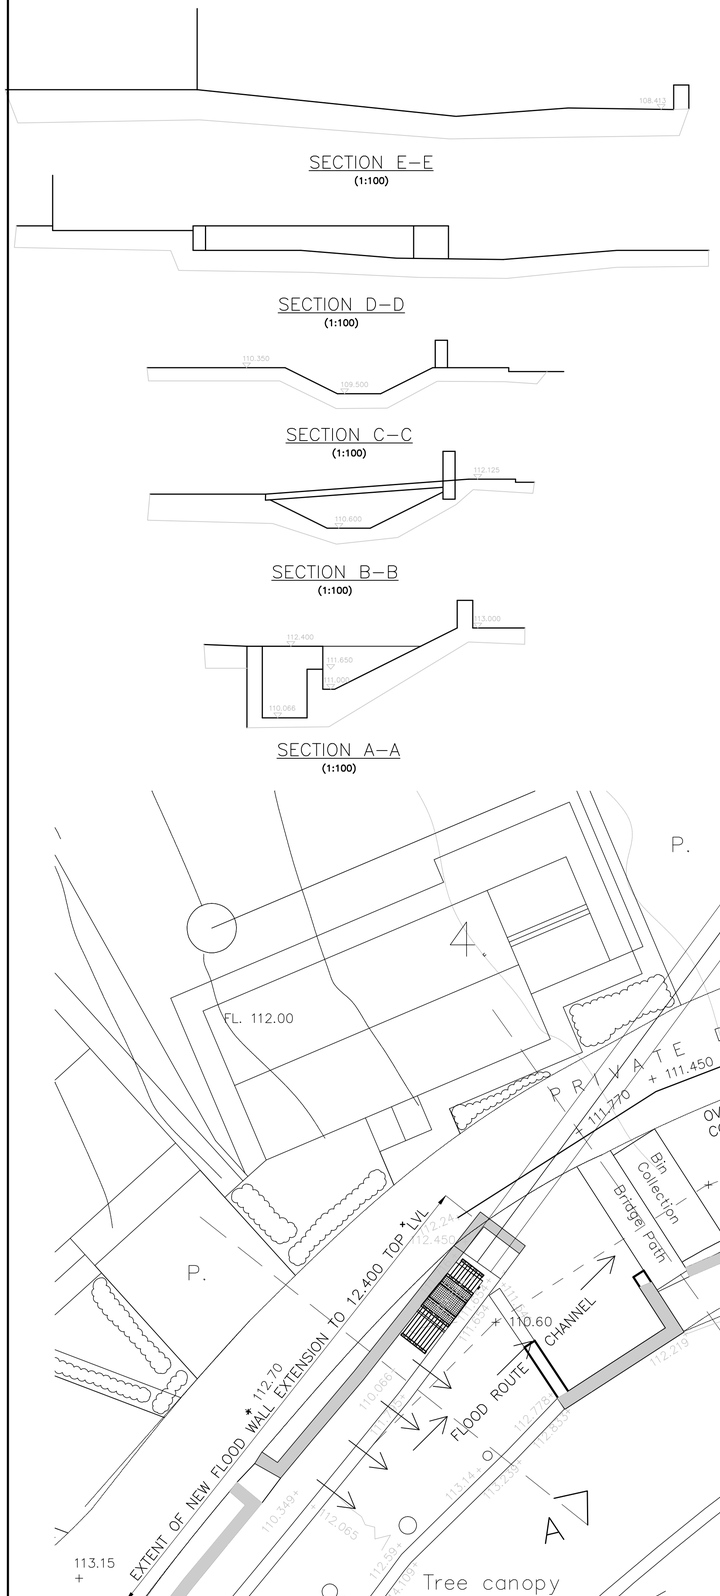

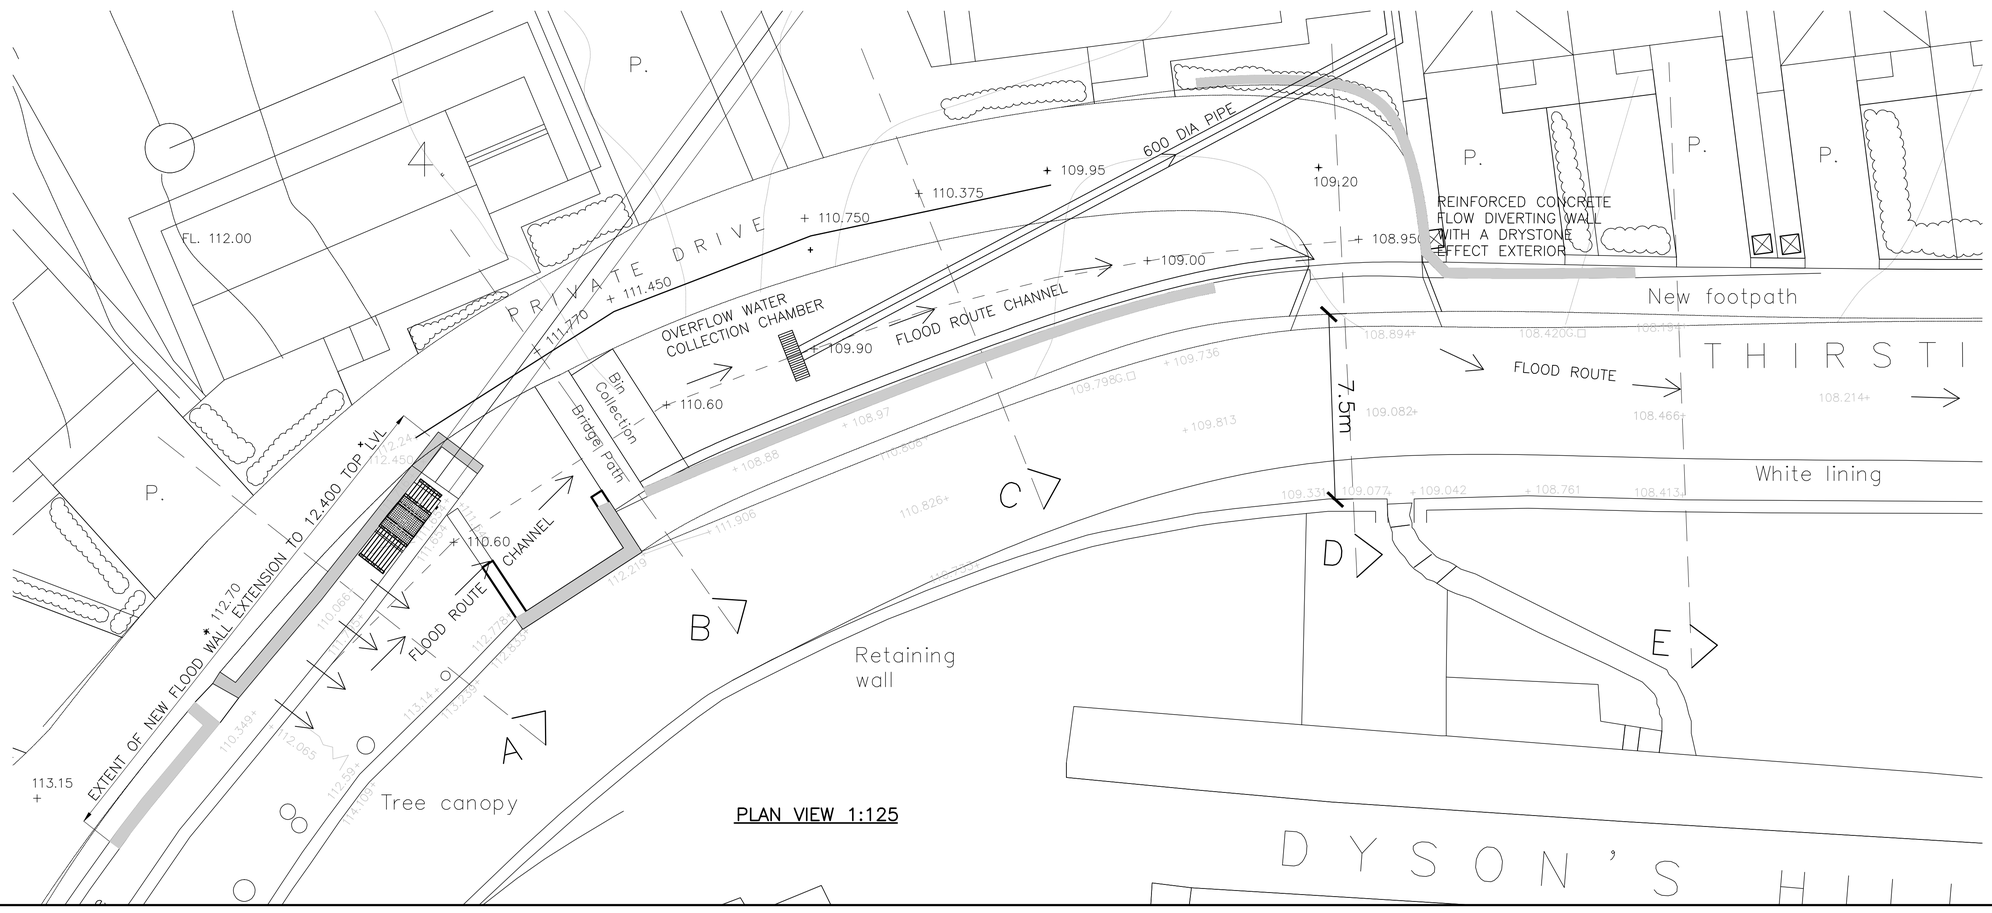

NOTES :

© Copyright Bland and Swift
This drawing and the copyright, design rights and all other intellectual property rights in it belong to Bland and Swift. No licence or assignment of any such rights is granted hereunder. This drawing is not to be copied or divulged to a third party without written permission.

SUFFIX	REVISIONS	DATE
B	OVERFLOW PIPE ADDED, LEVELS ADDED	12/7/17
A	REVISED TO SHOW NEW PROPERTIES	22/5/17

CLIENT
NORTH PARK HOMES

JOB
HOUSING DEVELOPMENT
THIRSTIN ROAD
HONLEY, WEST YORKSHIRE

ARCHITECT
FARRAR BAMFORTH

TITLE
FLOOD PLAN
WITH CULVERT OR
TRASH SCREEN
BLOCKAGE

Bland and Swift
CONSULTING STRUCTURAL & CIVIL ENGINEERS
RIPLEY LODGE
19 LOWER WORTLEY ROAD
LEEDS LS12 4RY
TELEPHONE : LEEDS (0113) 231 0999
FAX : LEEDS (0113) 263 4125
e-mail : mail@blandswift.com

SCALE	DRAWN BY	DATE	CHECKED
1:125 1:250 1:100 A1 SHEET	JB	MAY 17	NCB

DRAWING No	PLOT DATE
10991–01B	12/07/17
	DRAWING STATUS: PLANNING