



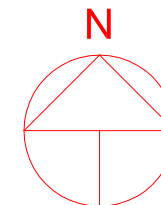

SCALE 1:1250@A4

Note: Scale will measure 8cm when printed to correct scale

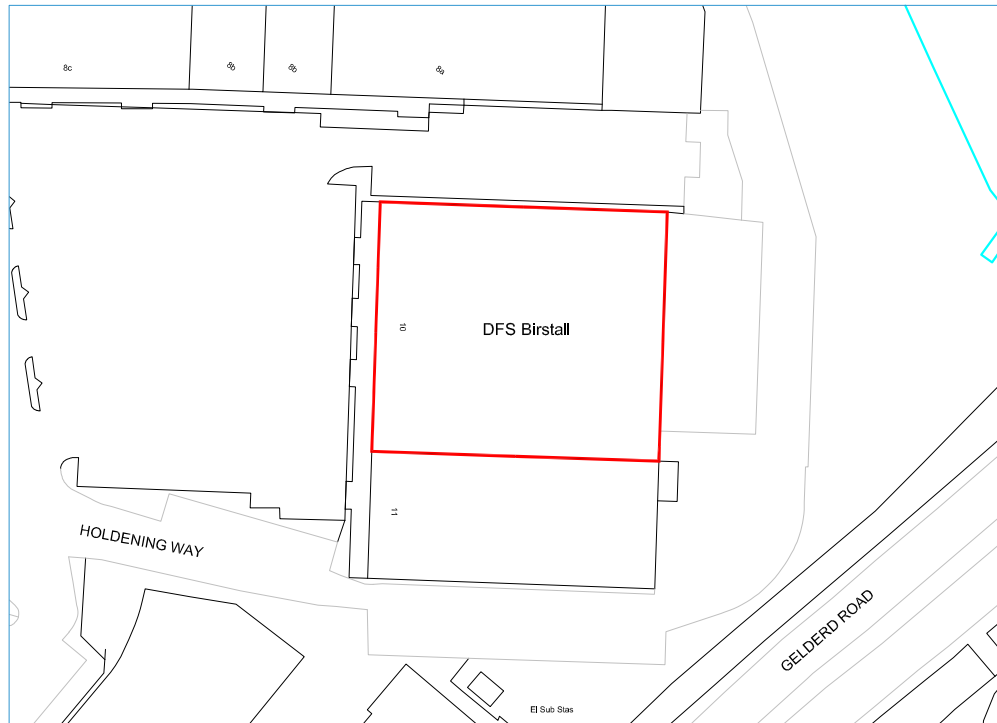

SCALE 1:1250

## Location plan

Site boundary marked by solid red line

| Rev : | Note : | Date : |
|-------|--------|--------|
|-------|--------|--------|

|                          |   |  |
|--------------------------|---|--|
| <b>1.0 GENERAL NOTES</b> |   |  |
| 1.1                      | THIS INFORMATION IS NOT INTENDED TO PROVIDE A FULL SPECIFICATION OF WORKS & SHOULD BE READ IN CONJUNCTION WITH A SURVEY, SCHEME DRAWINGS & TENDER DOCUMENT. |  |
| 1.2                      | ALL WORKS TO COMPLY WITH CURRENT BUILDING REGULATIONS & LOCAL AUTHORITY REQUIREMENTS.                                                                       |  |
| 1.3                      | ELECTRICAL INSTALLATIONS MUST COMPLY WITH IEE 16TH EDITION REGULATIONS FOR THE ELECTRICAL EQUIPMENT OF BUILDINGS & WORKMANSHIP.                             |  |
| 1.4                      | ALL WALLS & CEILING SURFACES: CLASS 1 SPREAD OF FLAME RATING TO BS 476 PART 1, EXCEPT FOR CIRCULATION SPACES WHICH ARE CLASS 0 RATING.                      |  |
| 1.5                      | DIMENSIONS TO BE CHECKED ON SITE.   |  |
| 1.6                      | ANY FURTHER INFORMATION OR QUERIES ARISING FROM THIS DRAWING SHOULD BE ADDRESSED TO 2C design.                                                              |  |

|                                                                                       |                                  |                      |                          |
|---------------------------------------------------------------------------------------|----------------------------------|----------------------|--------------------------|
| Project Title:<br><b>DFS, Birstall<br/>Air Conditioning Condenser Location</b>        |                                  |                      |                          |
| Drawing Title:<br><b>LOCATION PLAN</b>                                                |                                  |                      |                          |
| Project Address:<br>9-10 Birstall Shopping Park<br>Holdening Way<br>Leeds<br>WF17 9DT | Drawing Number:<br>2CD01738-LOPL | Rev:<br>-            | Paper Size:<br><b>A4</b> |
| Sheet No:<br>1 of 1                                                                   | Date:<br>27-09-16                | Scale UOB:<br>1:1250 |                          |



**2C**  
DESIGN

2C Design Consultants Ltd  
The Design Hub  
Puma Way  
Coventry CV1 2TT  
tel: 0870-850-8330  
fax: 02476-792-218  
[www.2Cdesign.co.uk](http://www.2Cdesign.co.uk)