


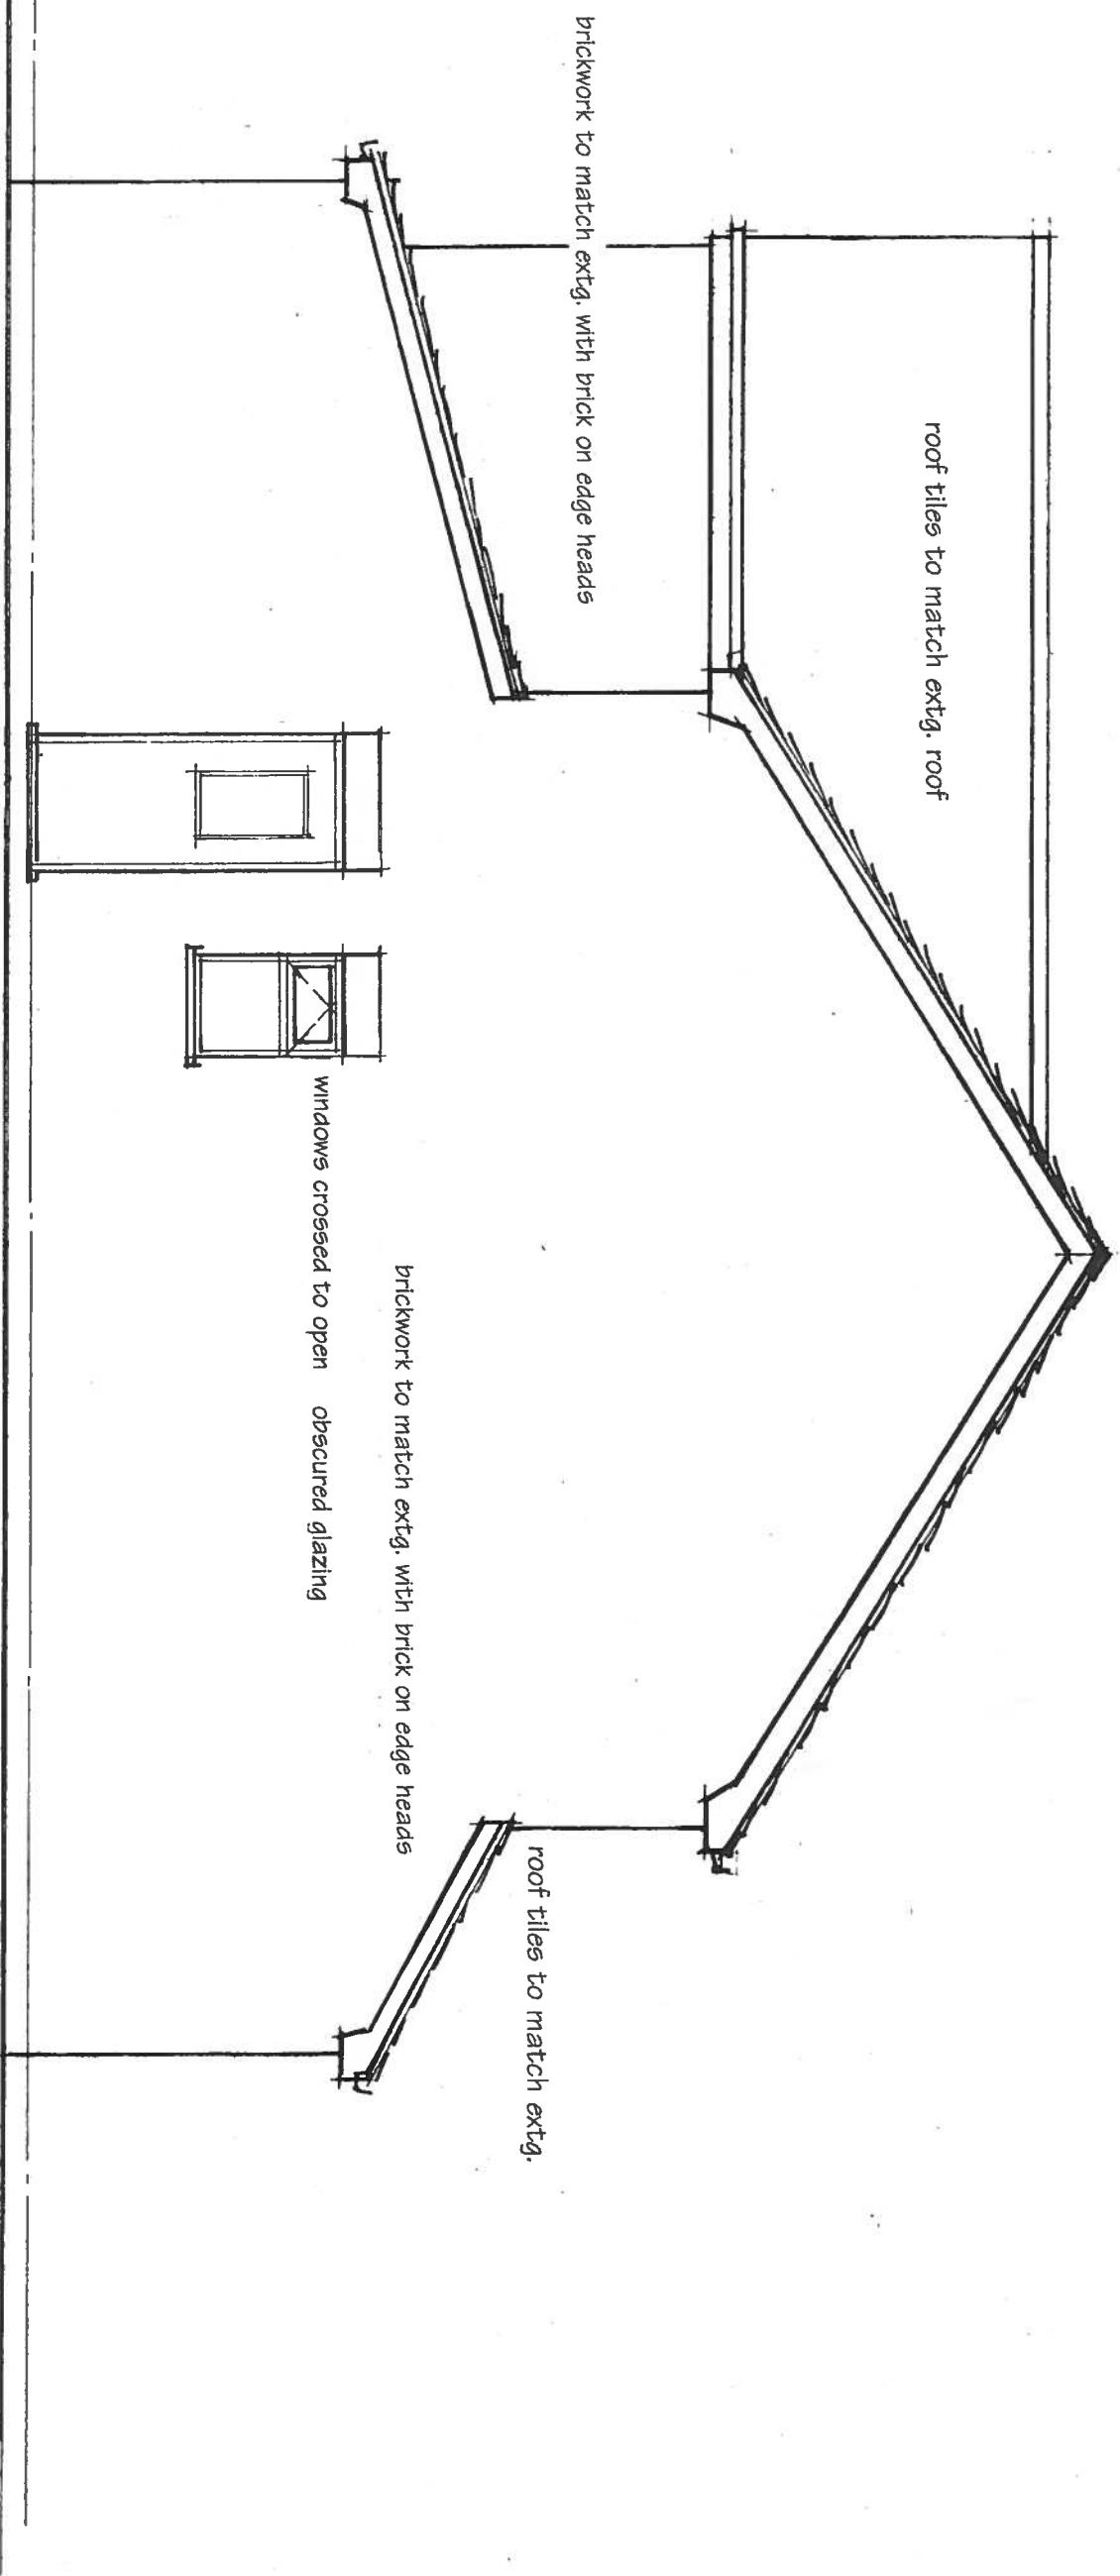

PROPOSED SIDE ELEVATION