
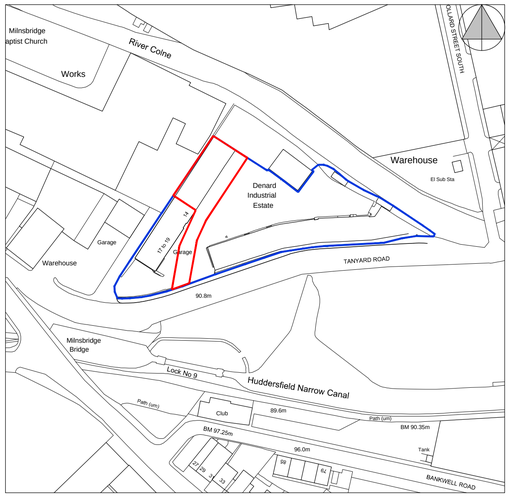


Location Plan 1: 1250

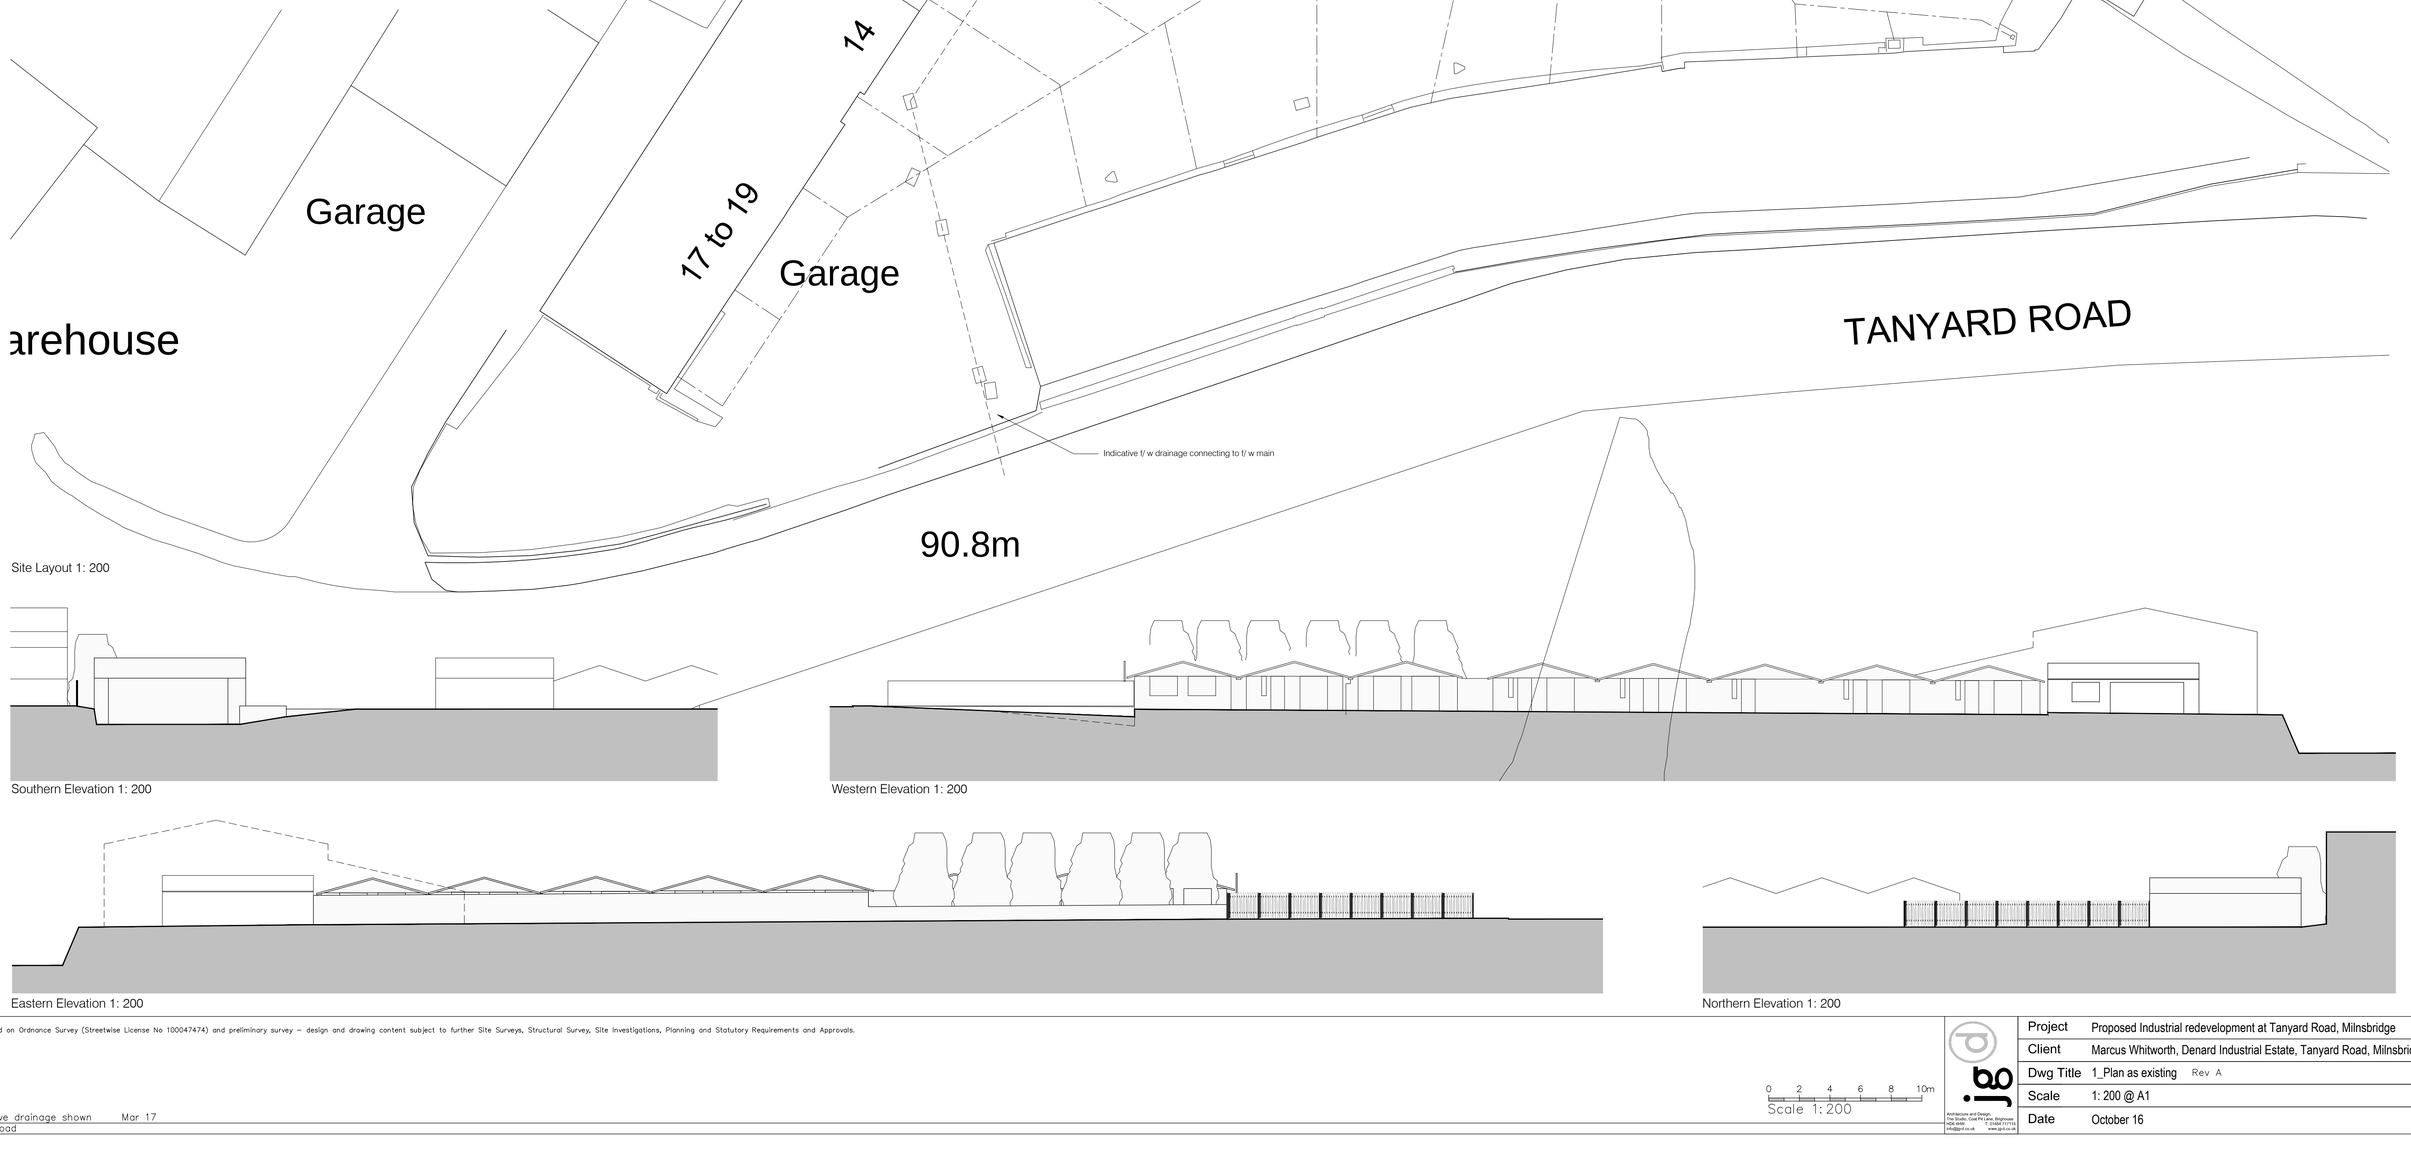

Site Layout 1: 200

Southern Elevation 1: 200

Western Elevation 1: 200

Eastern Elevation 1: 200

Northern Elevation 1: 200

Drawings based on Ordnance Survey (Streetwise License No 1000474774) and preliminary survey – design and drawing content subject to further Site Surveys, Structural Survey, Site Investigations, Planning and Statutory Requirements and Approvals.

0 2 4 6 8 10m
Scale 1: 200

A_Indicative drainage shown Mar 17
Tanyard Road

Architecture and Design
The Studio, Coal Pit Lane, Ridgmoor
HD9 4NW T: 01484 711116
info@gbi.co.uk www.gbi.co.uk

Project	Proposed Industrial redevelopment at Tanyard Road, Milnsbridge
Client	Marcus Whitworth, Denard Industrial Estate, Tanyard Road, Milnsbridge
Dwg Title	1_Plan as existing Rev A
Scale	1: 200 @ A1
Date	October 16