NOTES

- **IT IS PROPOSED THAT OVER-CLADDING PANELS COULD BE PREFABRICATED MODULAR PANELS, SIZED TO SUIT SINGLE BAY OR HALF-BAY UNITS, INSTALLED IN SEQUENCE ONTO THE PROPOSED SUPPORTING STRUCTURE/CARRIER SYSTEM**
- **ALL DETAILS SHOWN ARE DESIGN INTENT AND ARE ONLY TO PROVIDE INFORMATION FOR COSTING PURPOSES. REFER TO SPECIALIST SUBCONTRACTOR DETAILS.**
- **DRAWING TO BE READ IN CONJUNCTION WITH STRUCTURAL ENGINEERS DETAILS & RECOMMENDATIONS.**
- **ALL DETAILS & PROPOSALS ARE SUBJECT TO MANUFACTURERS & SPECIALIST SUBCONTRACTORS DETAILS & RECOMMENDATIONS.**
- **DIMENSIONS ARE SHOWN NOMINALLY BASED ON SURVEY INFORMATION AVAILABLE & SHOULD BE VERIFIED ACCORDINGLY**

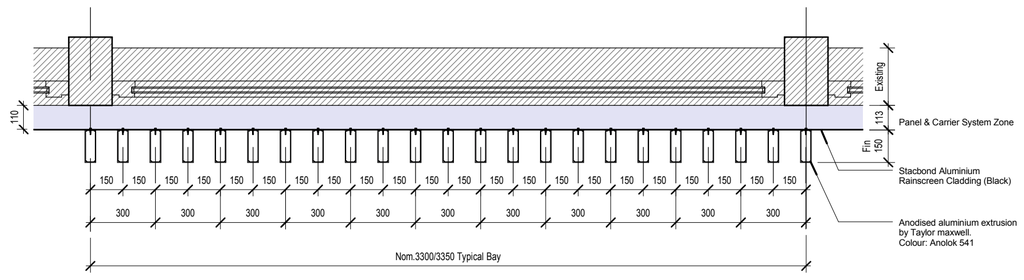

4 Typical Bay Plan
1 : 20

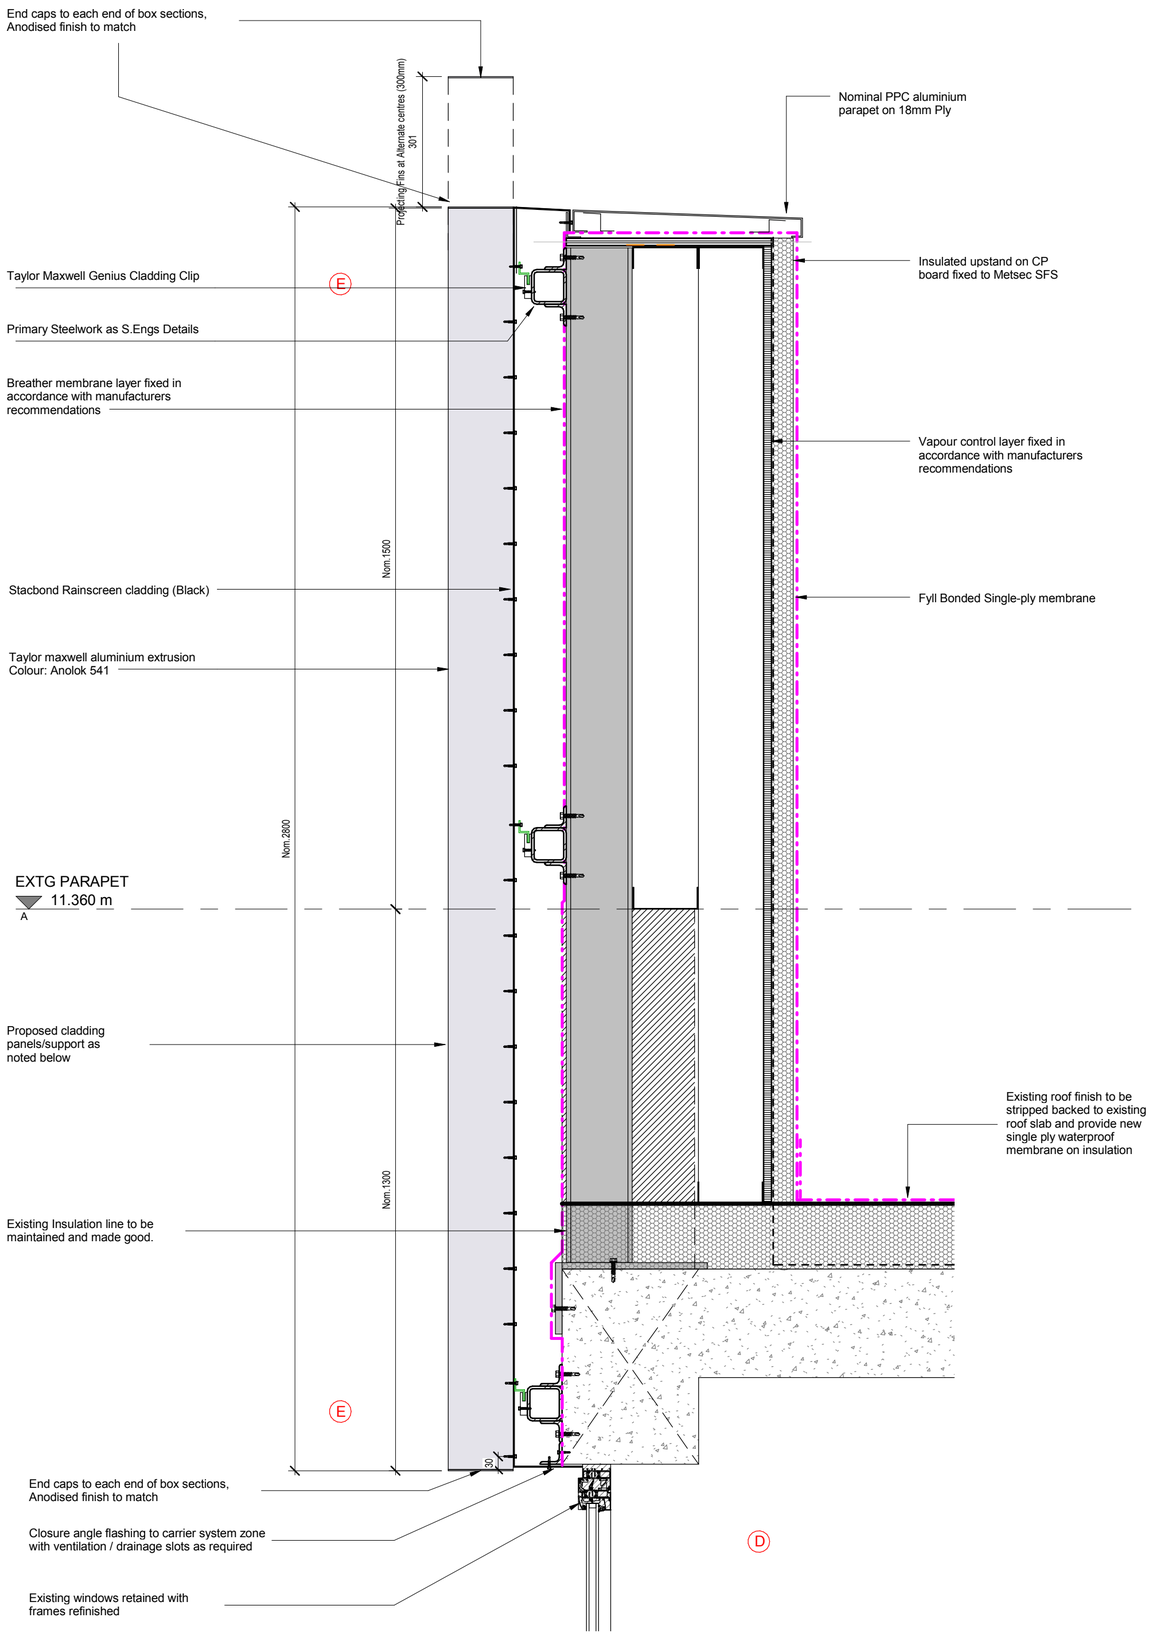

1 Typical Bay Section 1
1 : 10

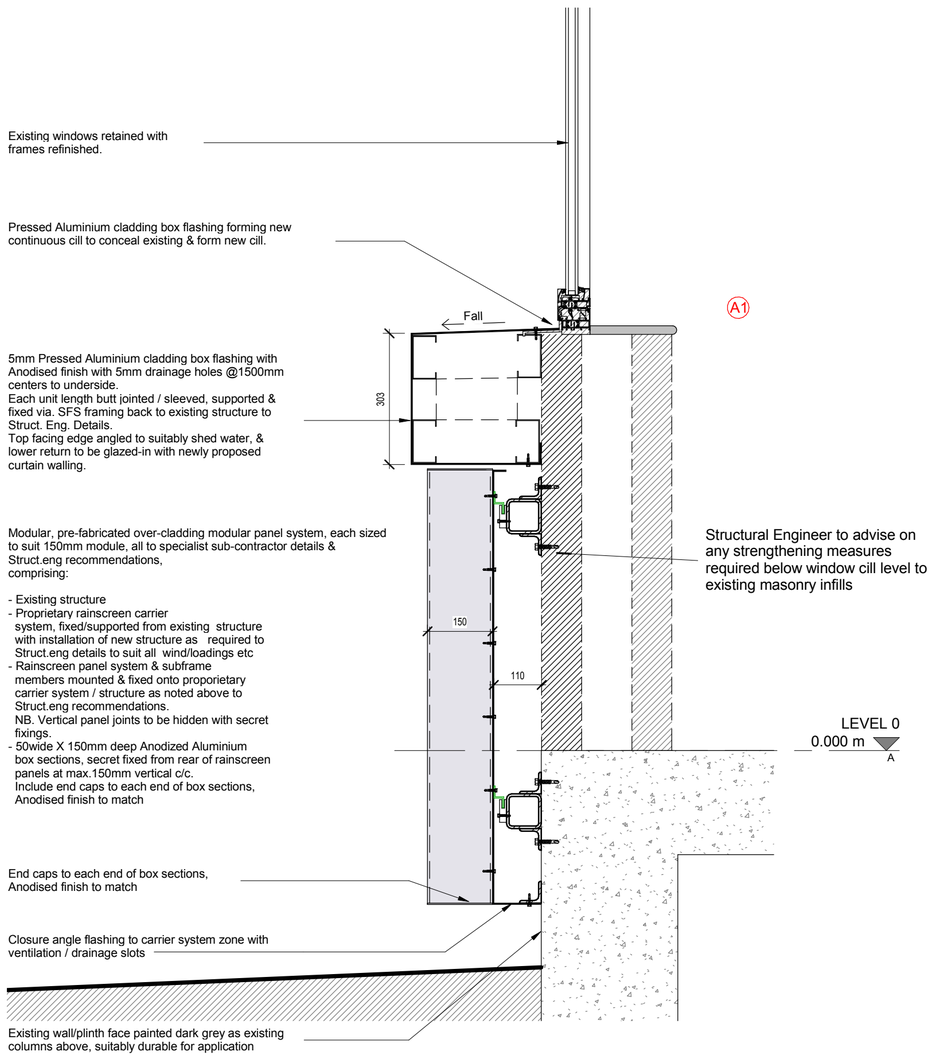

2 Typical Bay Section 2 - Detail A1
1 : 10

Rev	Description	Date	Dr by	App by
original by: MS		date created: 27/07/16		approved by: IT

AHR Architects Ltd
7 Brewery Place
Brewery Wharf
Leeds
LS10 1NE
United Kingdom

T +44(0)113 3858787
F +44(0)113 3858777
E leeds@ahr-global.com
www.ahr-global.com

client name: University of Huddersfield

project: Joseph Priestley Building

drawing: Typical Over-Cladding Detail Proposals

computer file: H:\AR.LDS\2016\2016.00544.000 - Huddersfield University, Joseph Priestley Building, Leeds Input\10 BIM\10.0 WIP Data\Details.rvt

plot date:

project number: 2016.00544.000

scale: As indicated @A1

drawing number: 04_JP_AHR_21_003

rev: -

issue status: TENDER

This drawing is to be read in conjunction with all related drawings. All dimensions must be checked and verified on site before commencing any work or producing shop drawings. The originator should be notified immediately of any discrepancy.
This drawing is copyright and remains the property of AHR.