


3.0m

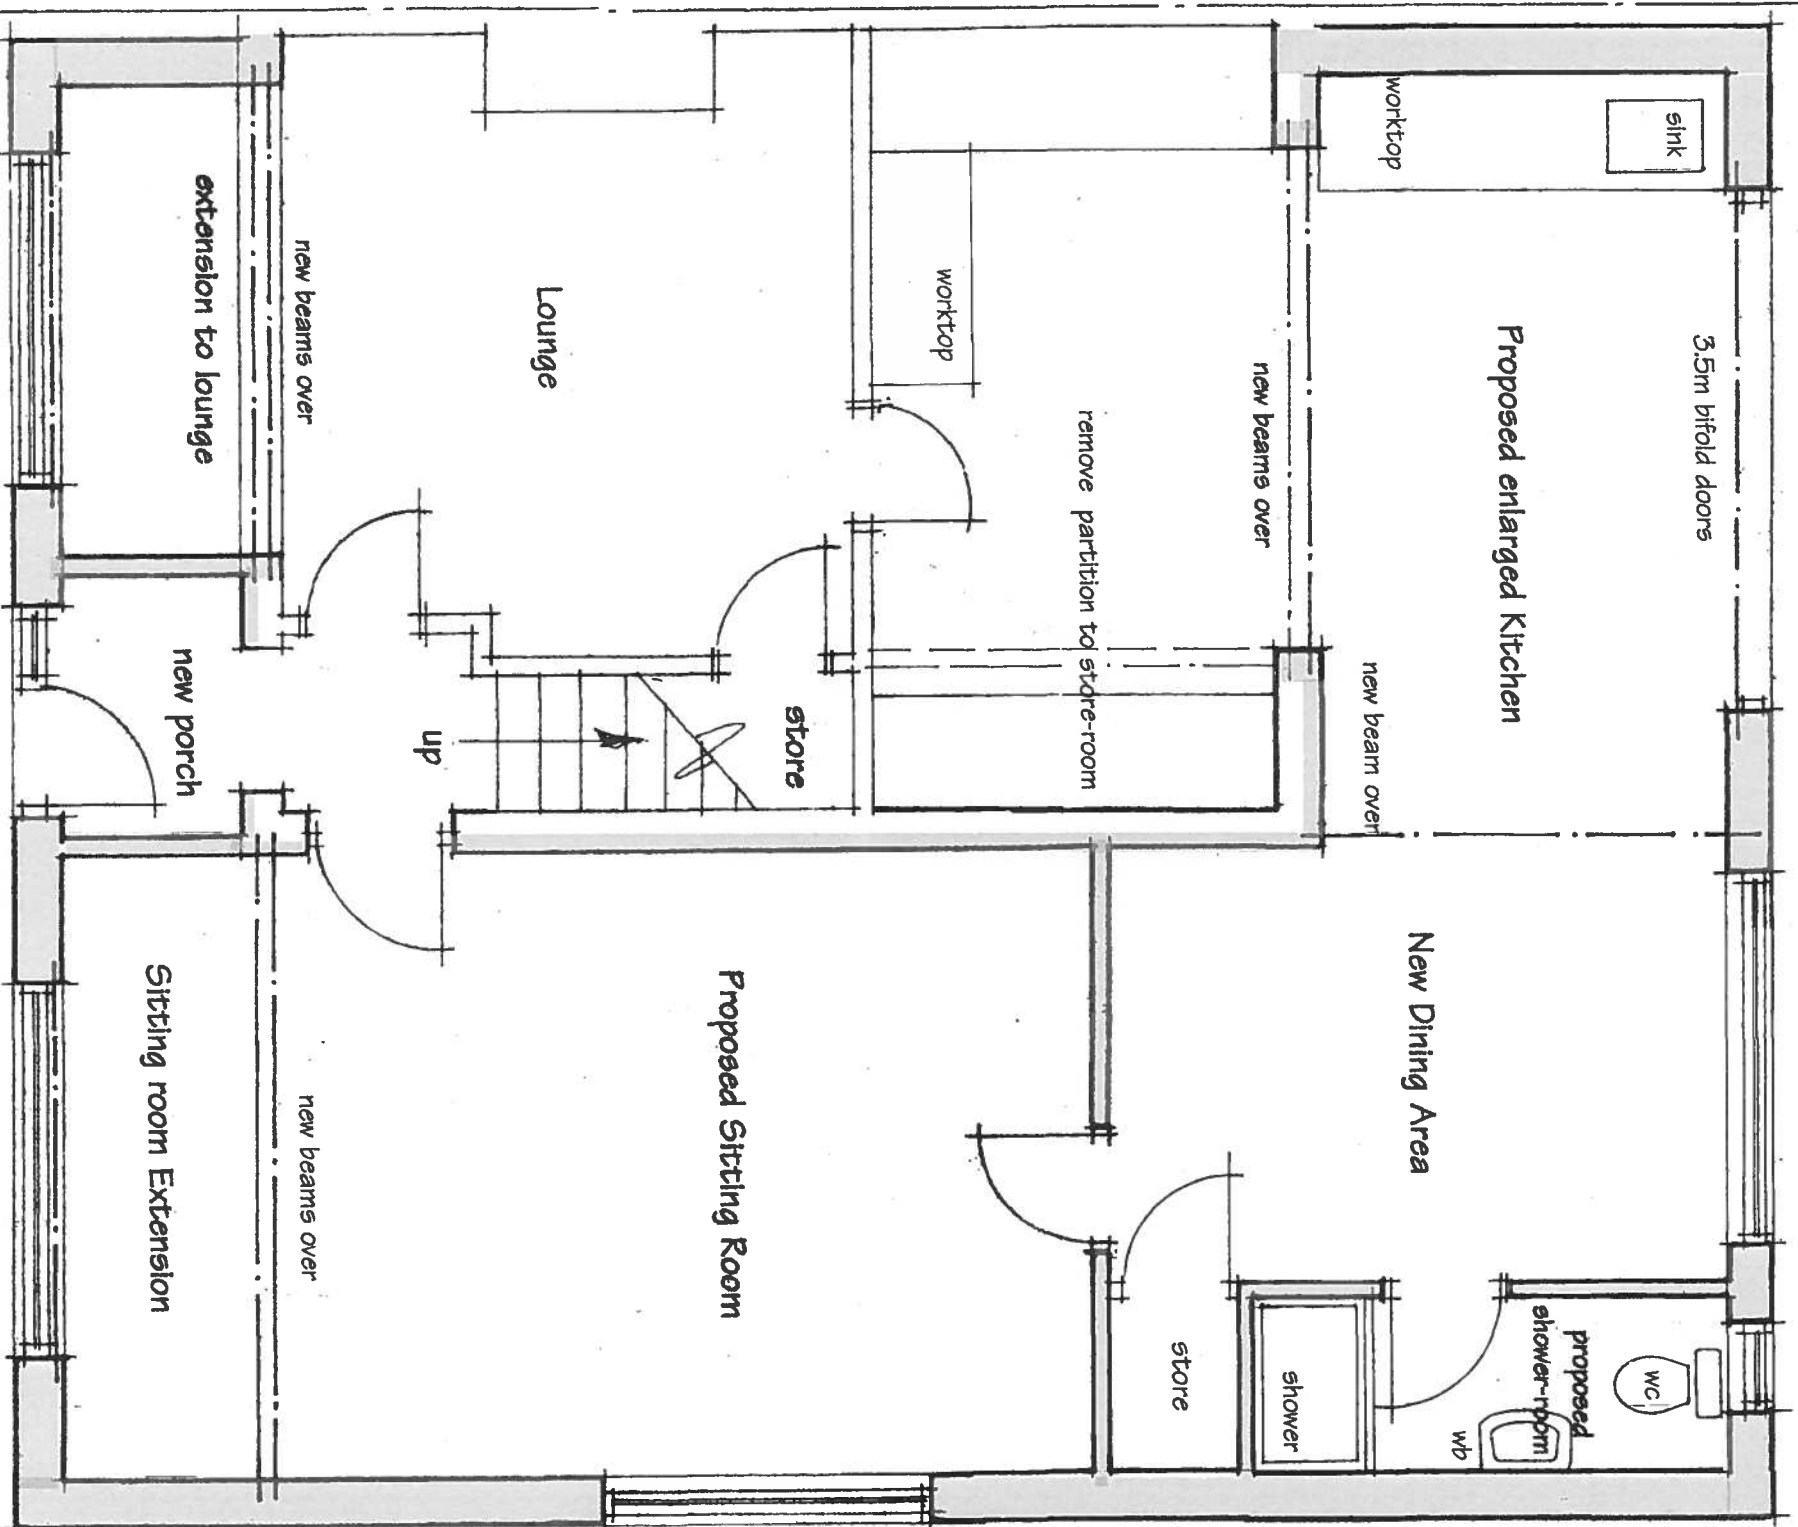

4.5m

PROPOSED GROUND FLOOR PLAN