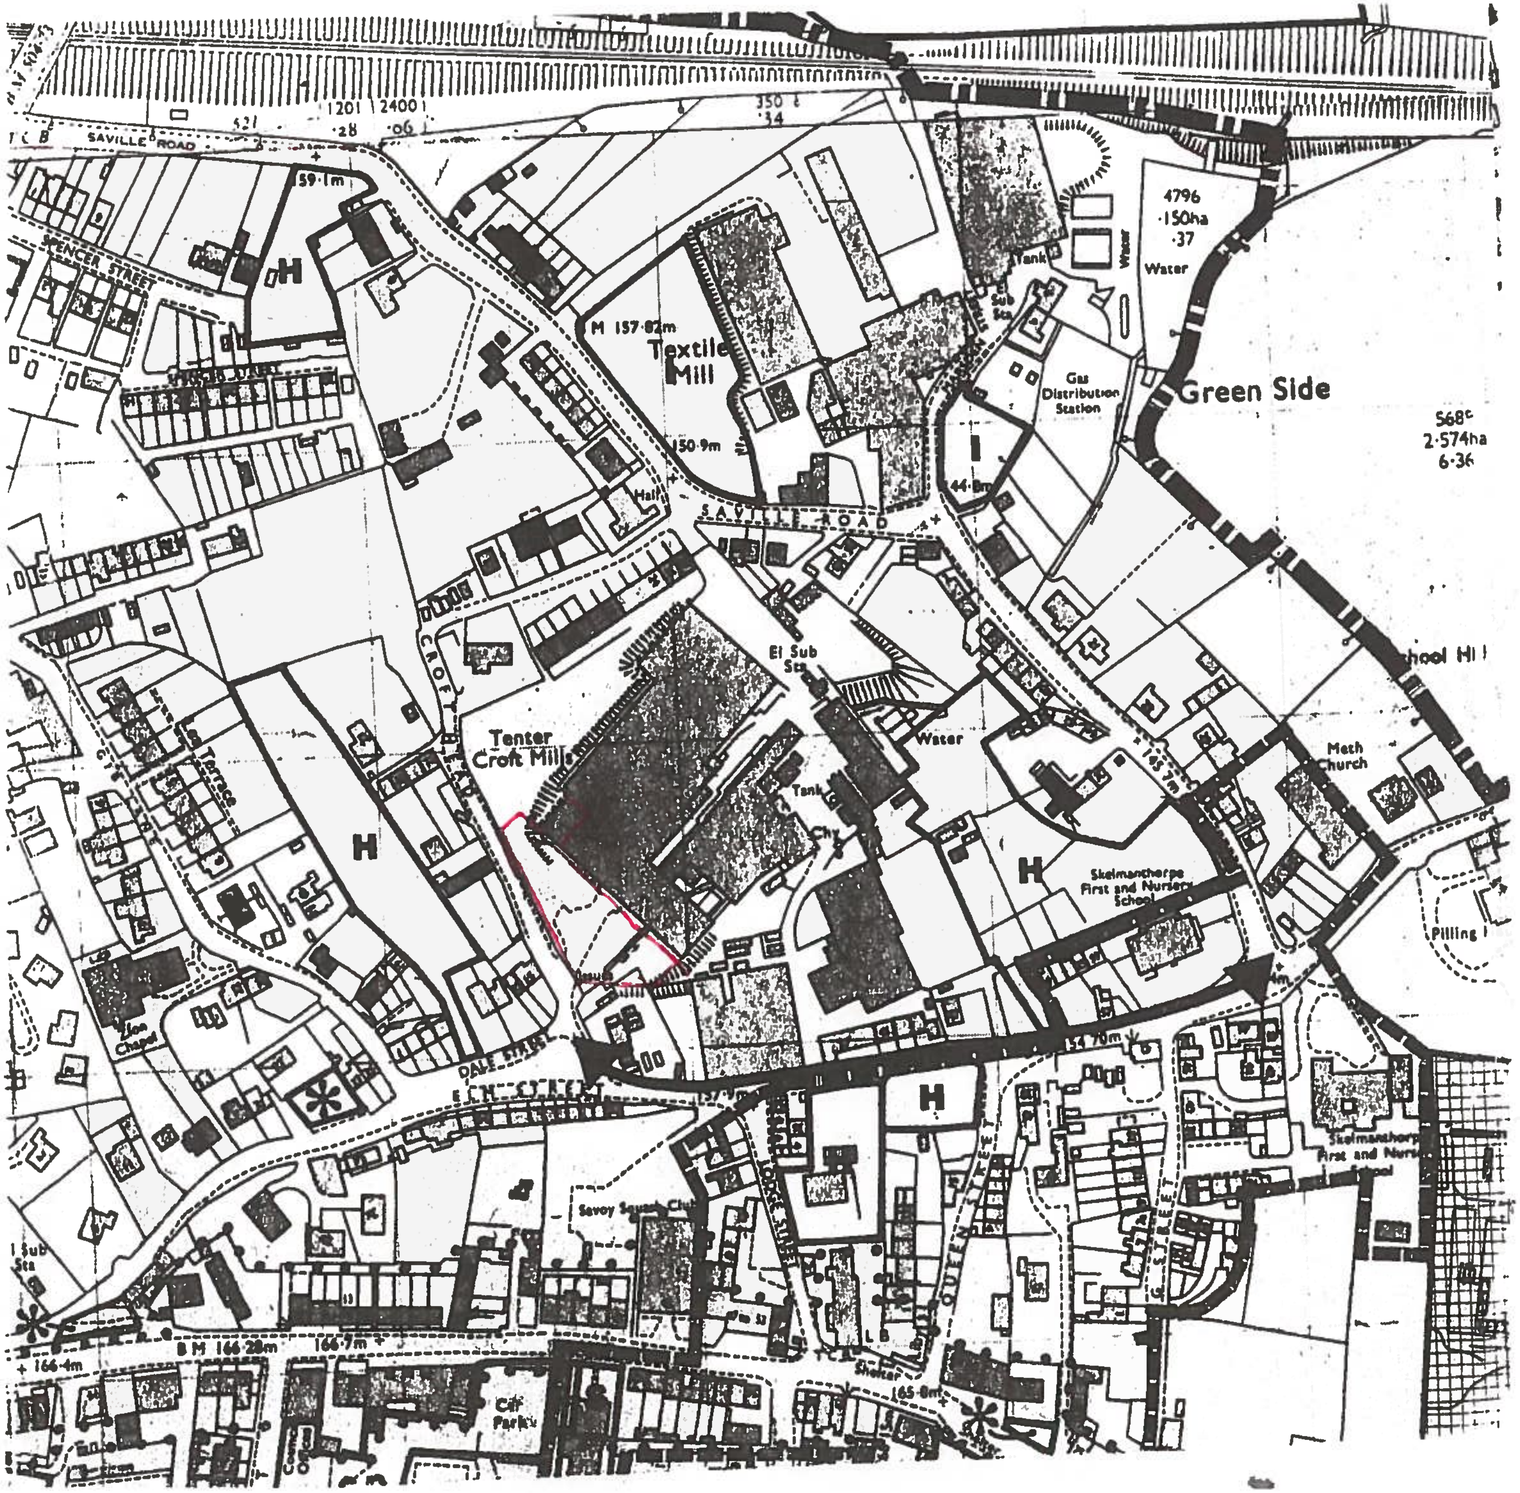

Proposed
change of use
from offices
to
Taekwondo club
at
Crofthead
Business Park
Skelmanthorpe

scale 1:2500