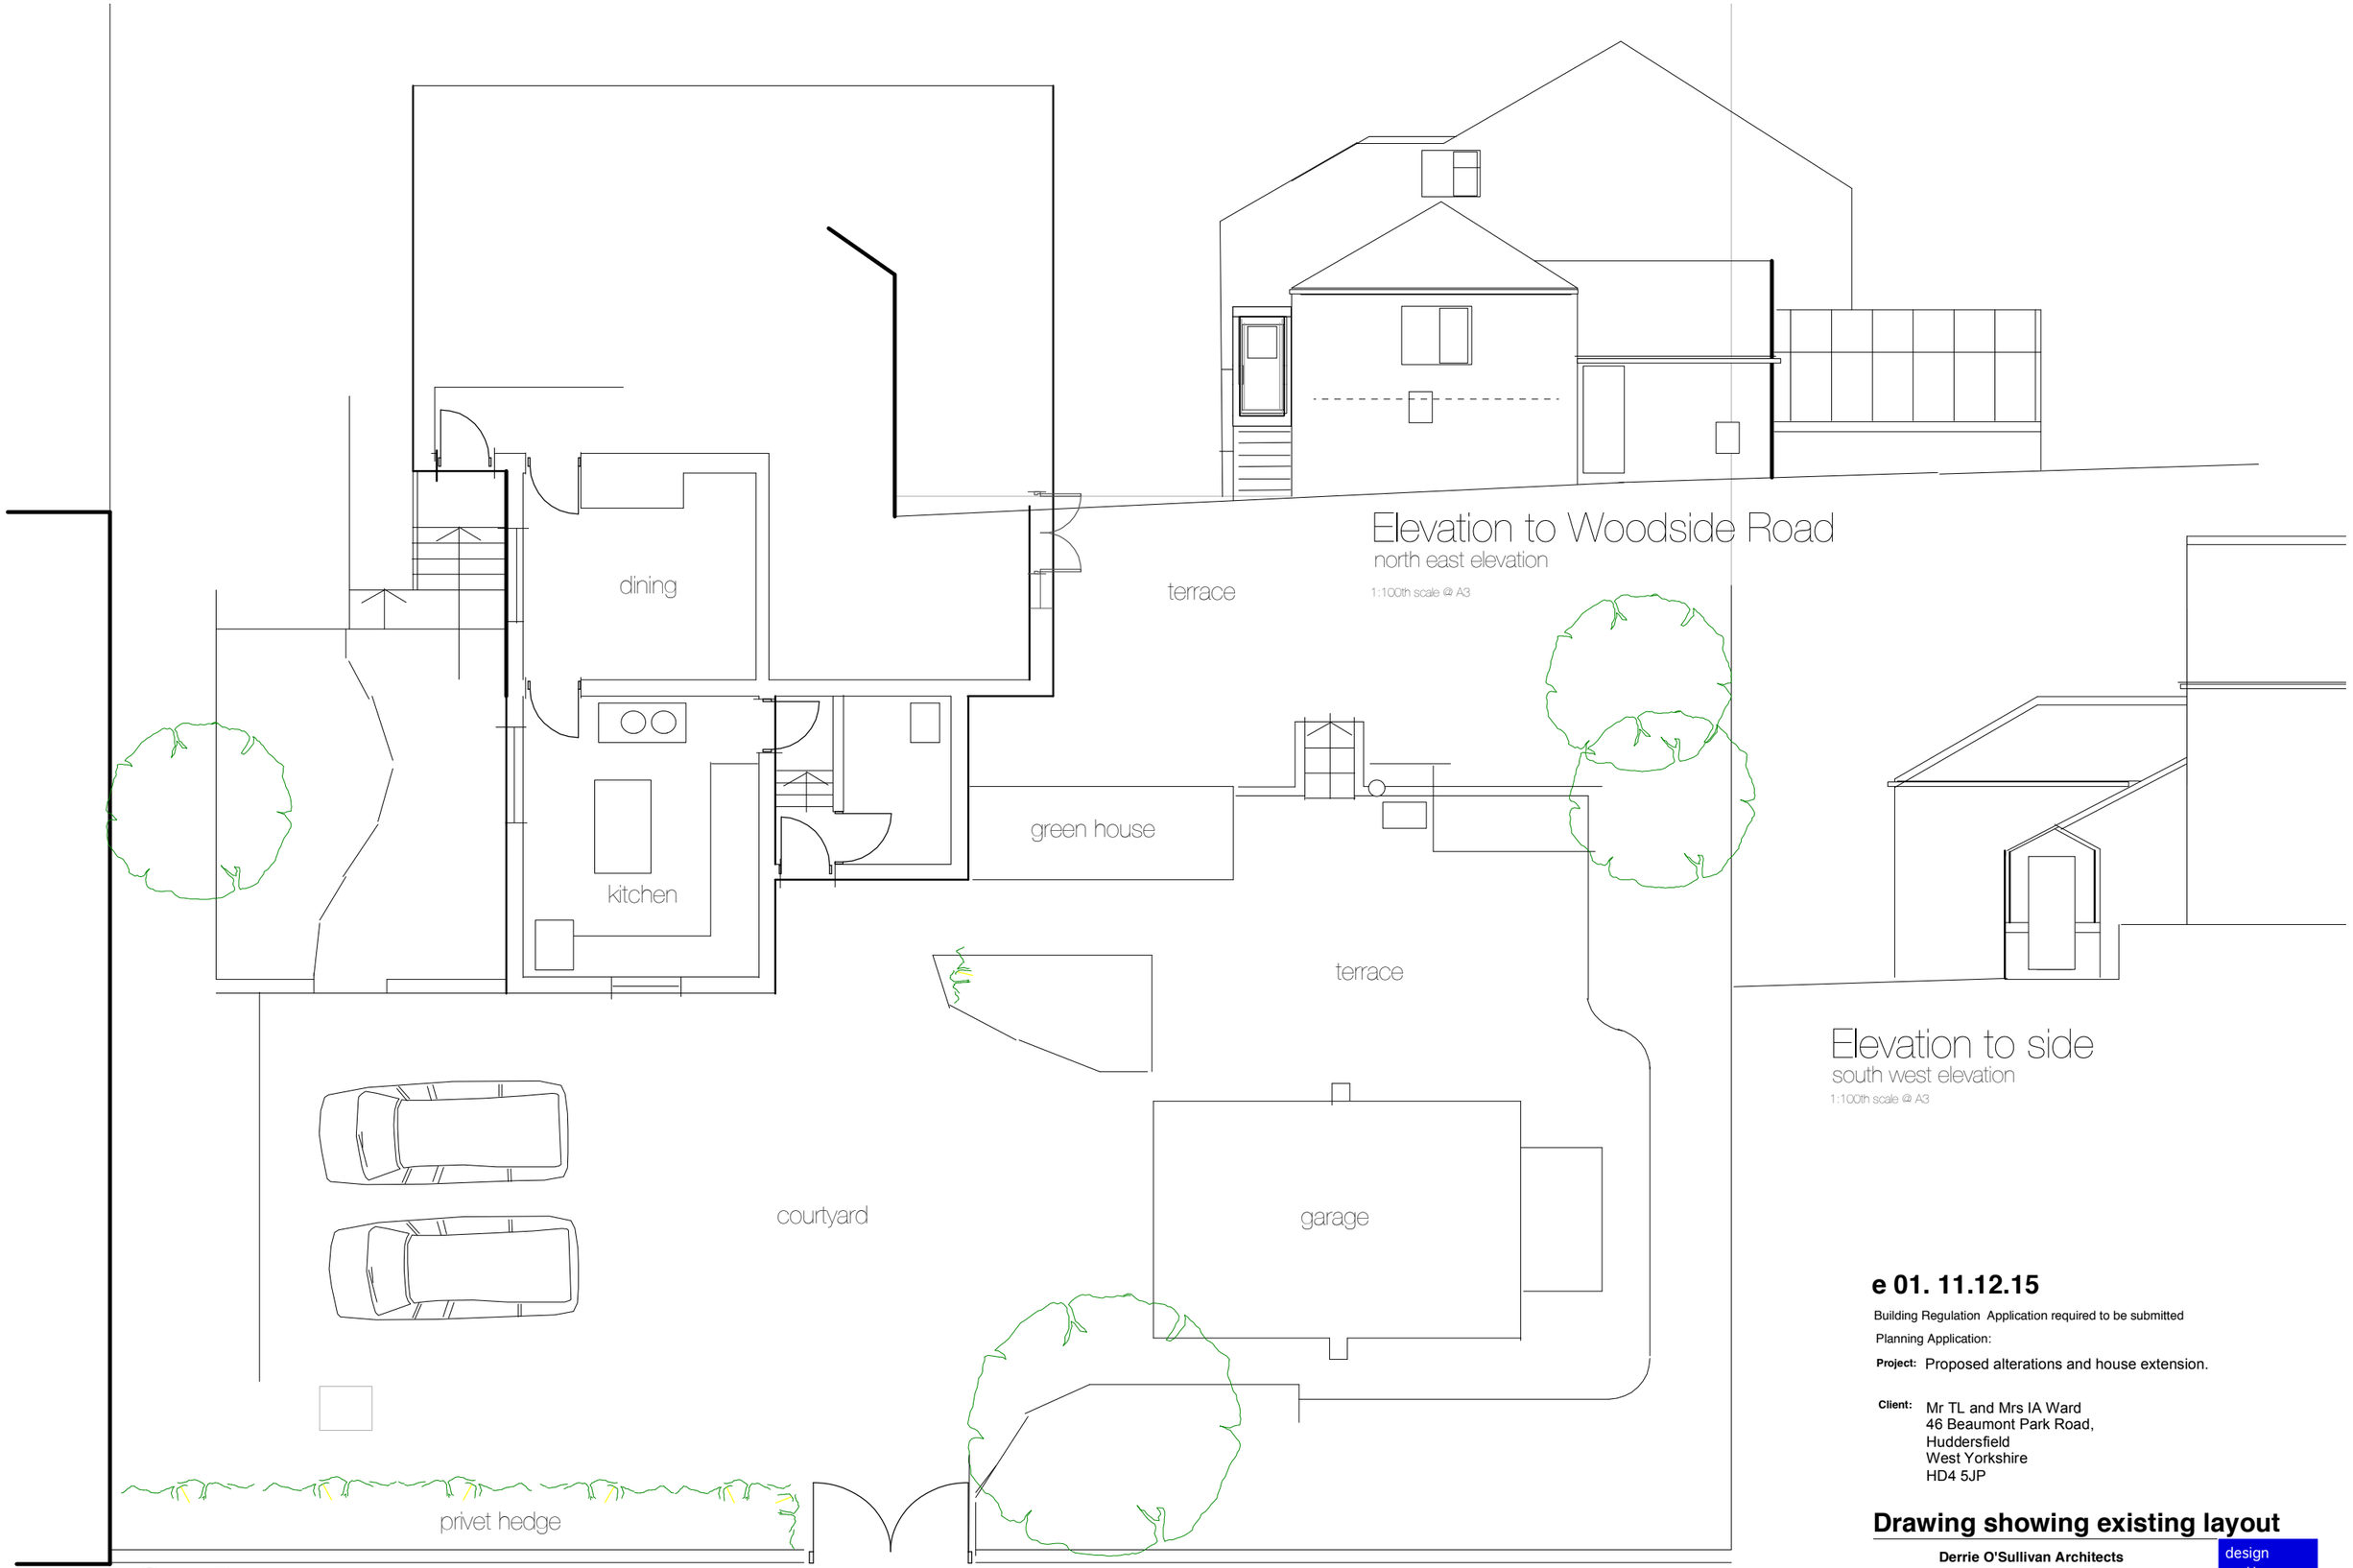


Site Plan

1:100th scale @ A3

1 2 3 4 5 6 7 8 9 10

Existing

Elevation to Woodside Road

north east elevation

1:100th scale @ A3

Elevation to side

south west elevation

1:100th scale @ A3

e 01. 11.12.15

Building Regulation Application required to be submitted

Planning Application:

Project: Proposed alterations and house extension.

Client: Mr TL and Mrs IA Ward
46 Beaumont Park Road,
Huddersfield
West Yorkshire
HD4 5JP

Drawing showing existing layout

Derrie O'Sullivan Architects

28 Imperial Road Huddersfield HD3 3AF
tel: 01484 544850 fax: 01484 327 616 e.mail: derrie @ ntlworld.com

design matters

comprehensive and creative design service providing fresh imaginative and pragmatic solutions to a variety of briefs