
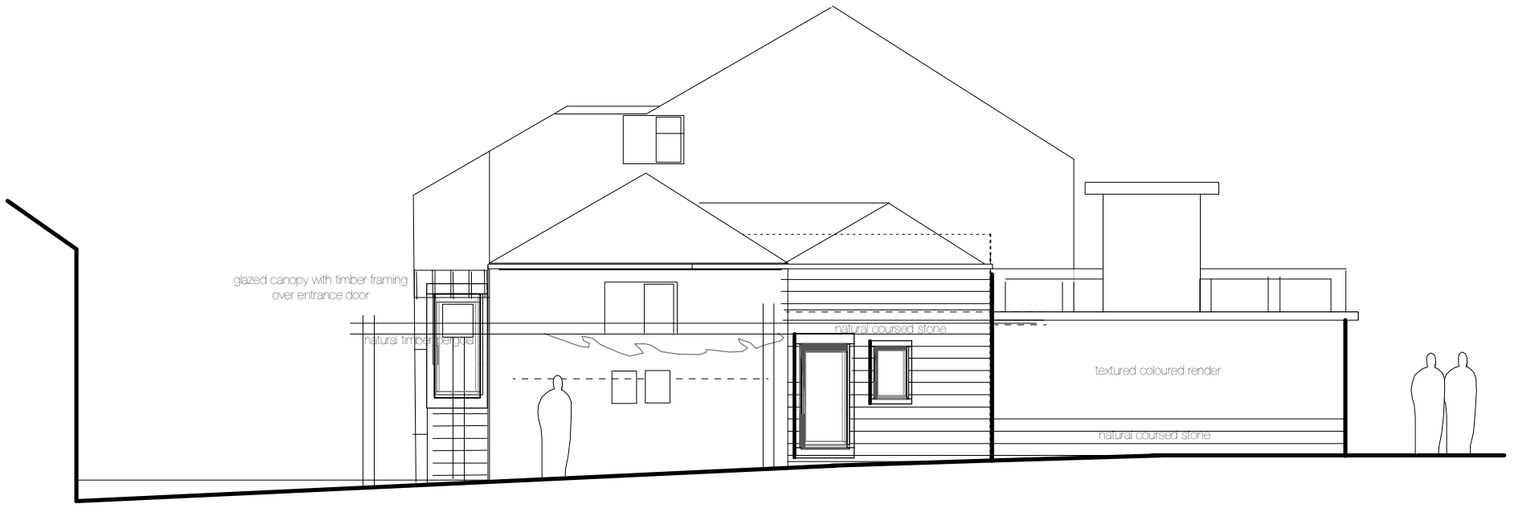


Elevation to Woodside Road

north east elevation


1:100th scale @ A3

1 2 3 4 5 6 7 8 9 10

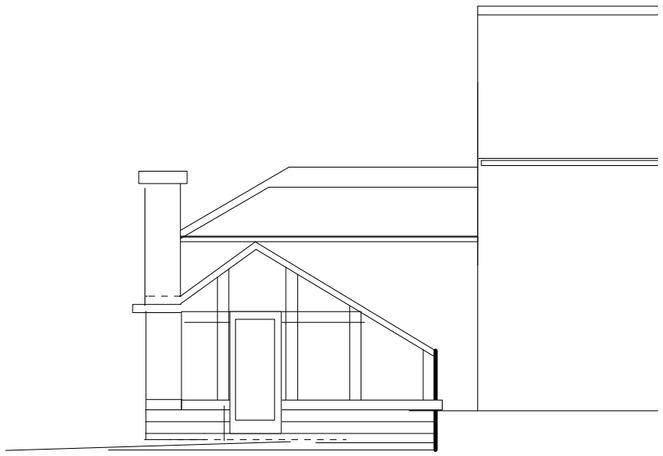

Elevation to side

south west elevation

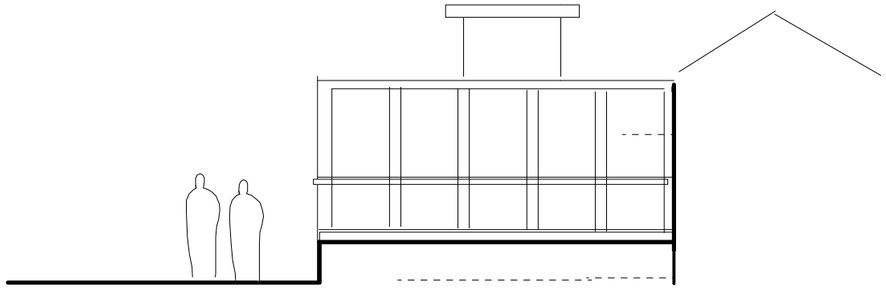

Elevation to the house

south elevation

1:100th scale @ A3

EXTERNAL WALLS

Natural coursed stone to blend with the existing natural stone and couloured render to harmonise with the render of the garage.
Natural timer frame to orangery with painted timber windows and doors.
Toughened glass to orangery

ROOF

Natural blue slate to harmonise with the existing slate roof.
Toughened glass to orangery

Proposed

p.02. 11.12.15

Building Regulation Application required to be submitted

Planning Application:

Project: Proposed alterations and house extension.

Client: Mr TL and Mrs IA Ward
46 Beaumont Park Road,
Huddersfield
West Yorkshire
HD4 5JP

Drawing showing proposed elevations

Derrie O'Sullivan Architects

28 Imperial Road Huddersfield HD3 3AF
tel: 01484 544850 fax: 01484 327 616 e.mail: derrie @ ntlworld.com

design matters

comprehensive and creative design service providing fresh imaginative and pragmatic solutions to a variety of briefs