
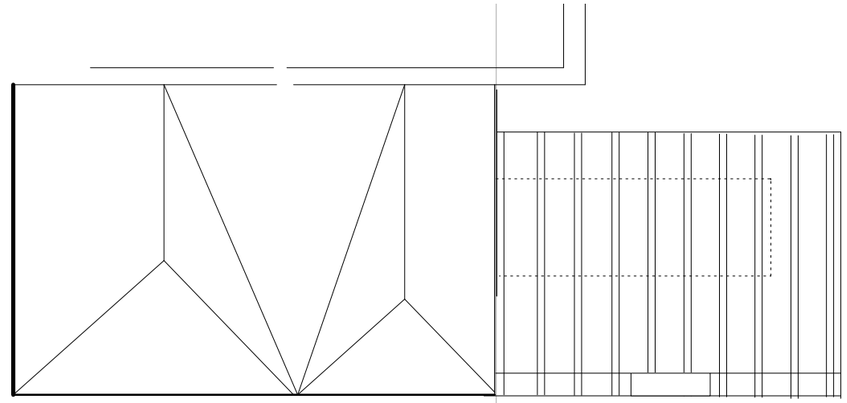


Upper level / roof plan

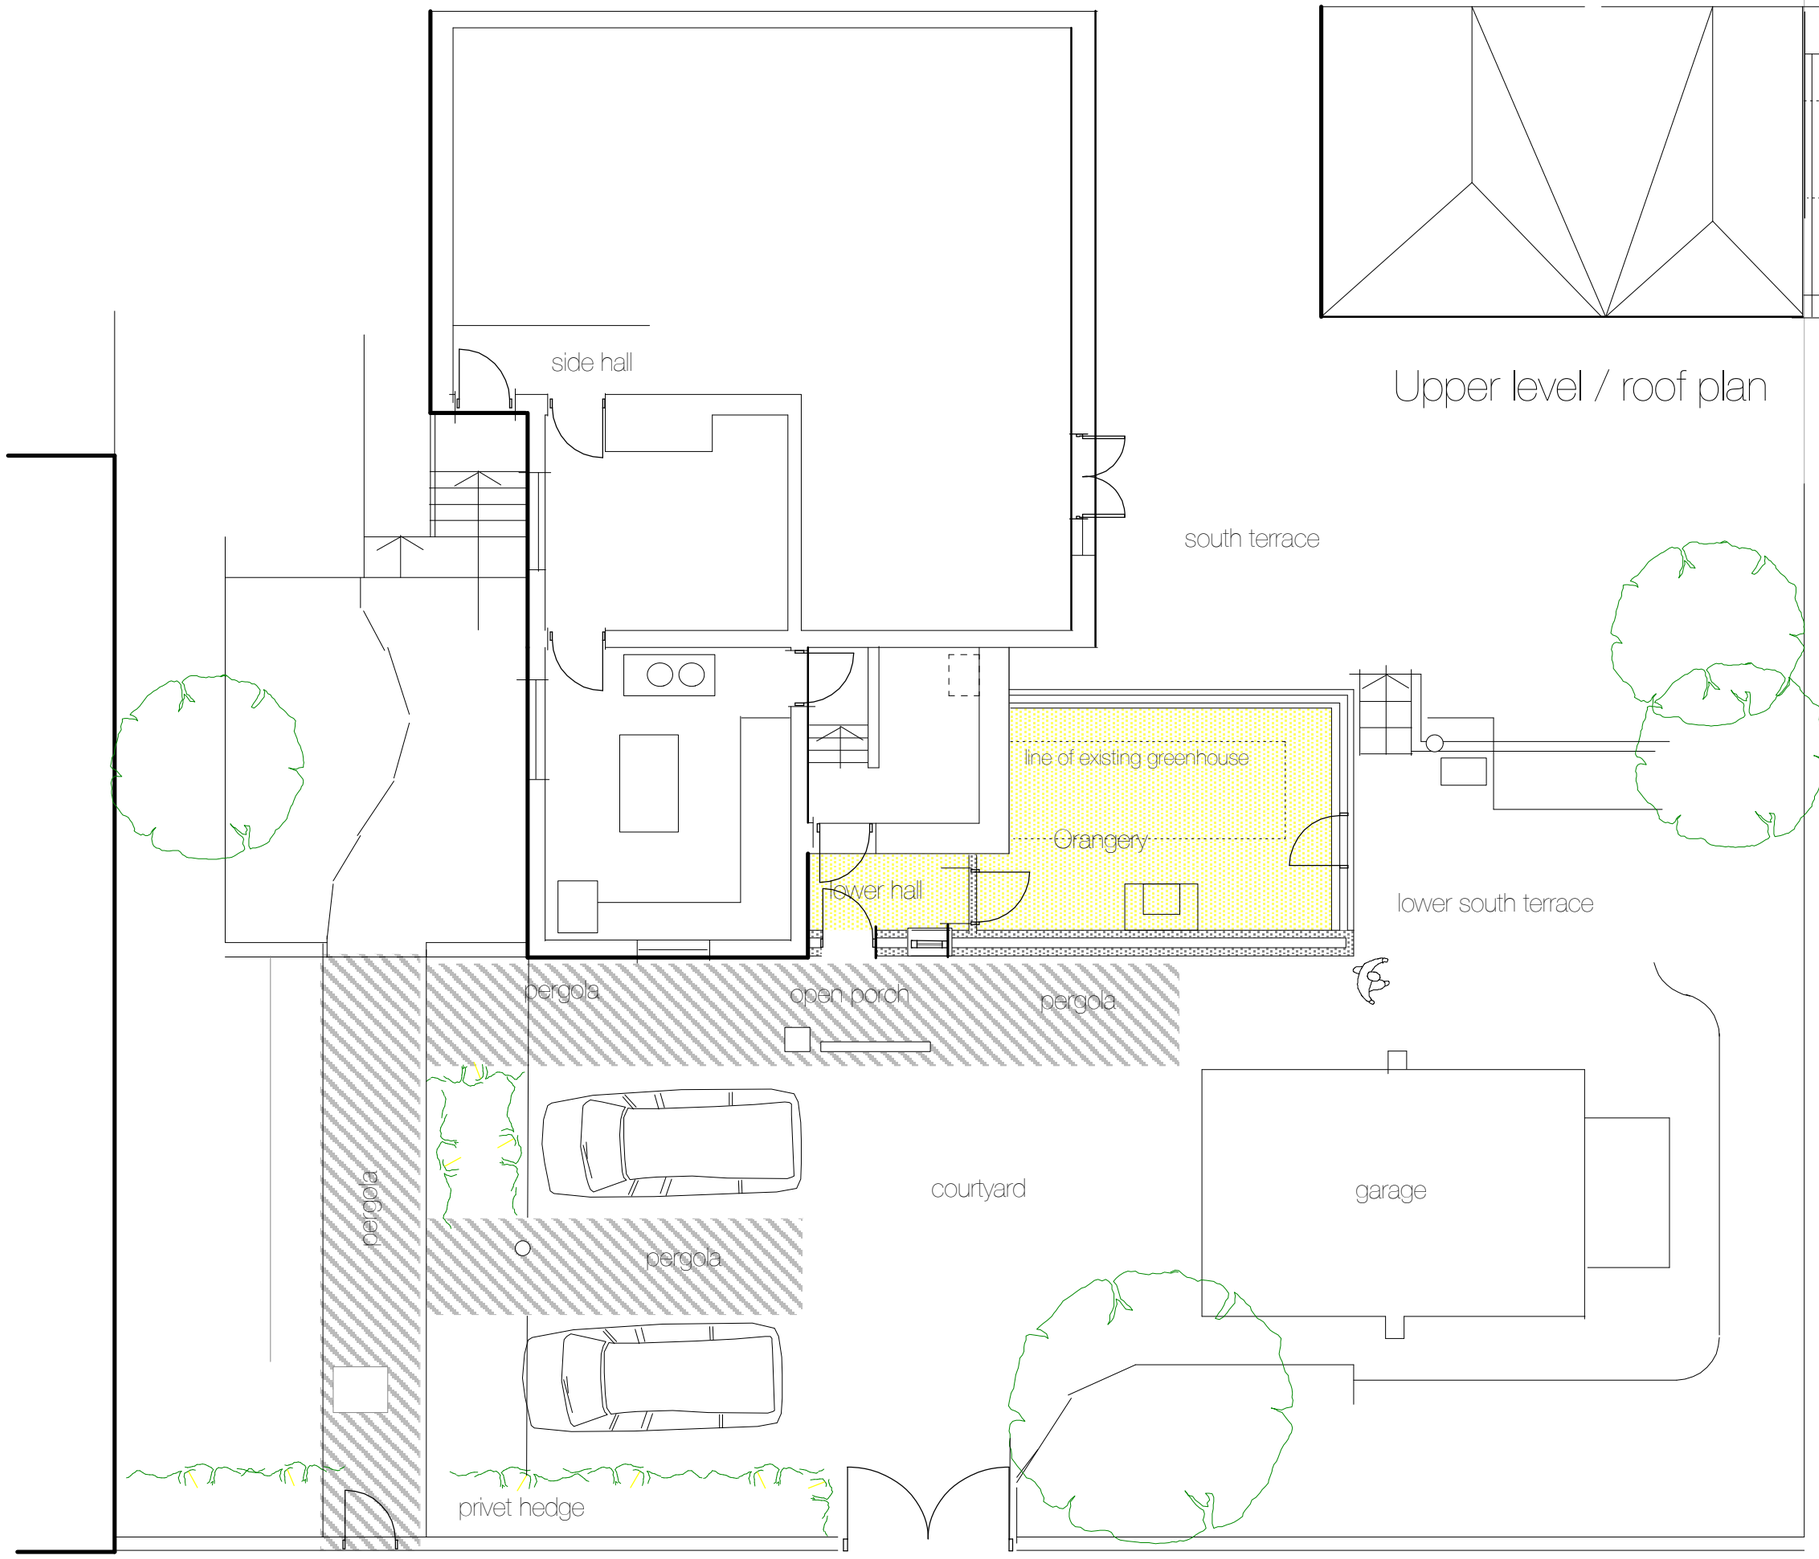

Site Plan

1:100th scale @ A3

1 2 3 4 5 6 7 8 9 10

p001. 18.02.16

Building Regulation Application required to be submitted

Planning Application:

Project: Extension to the side of the house

Client: Tom and Irene Ward
46 Beaumont Park Road, Huddersfield

Drawing showing proposals: plans

Derrie O'Sullivan Architects

28 Imperial Road Huddersfield HD3 3AF
tel: 01484 544850 fax: 01484 327 616 e.mail: derrie @ ntlworld.com

design matters

comprehensive and creative design service providing fresh imaginative and pragmatic solutions to a variety of briefs