

DO NOT SCALE

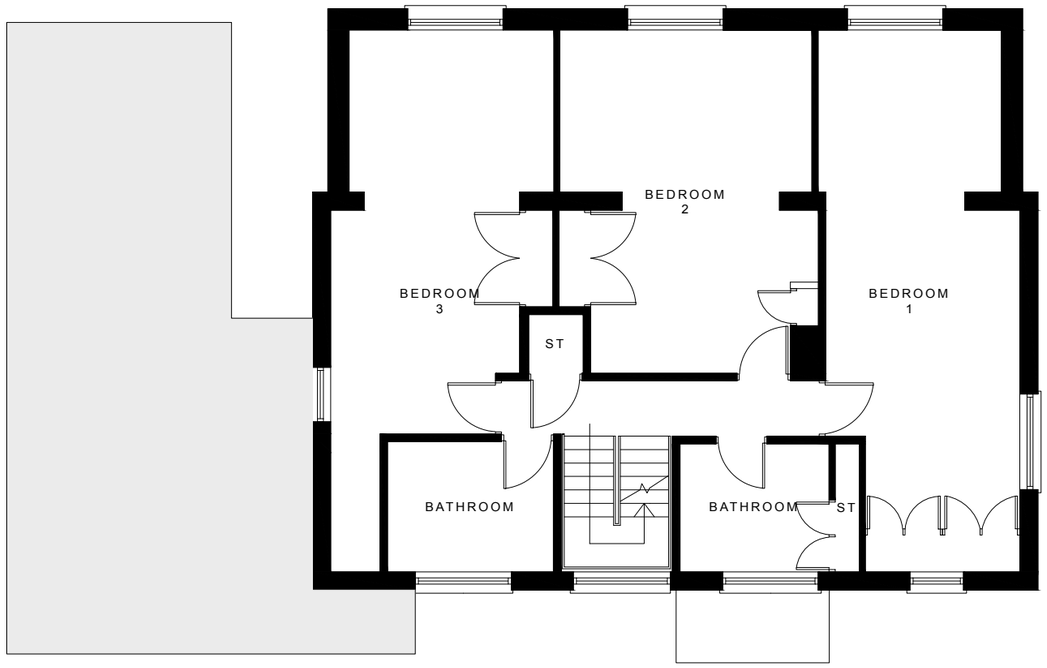


EXISTING FIRST FLOOR PLAN

Scale 1:100@A3

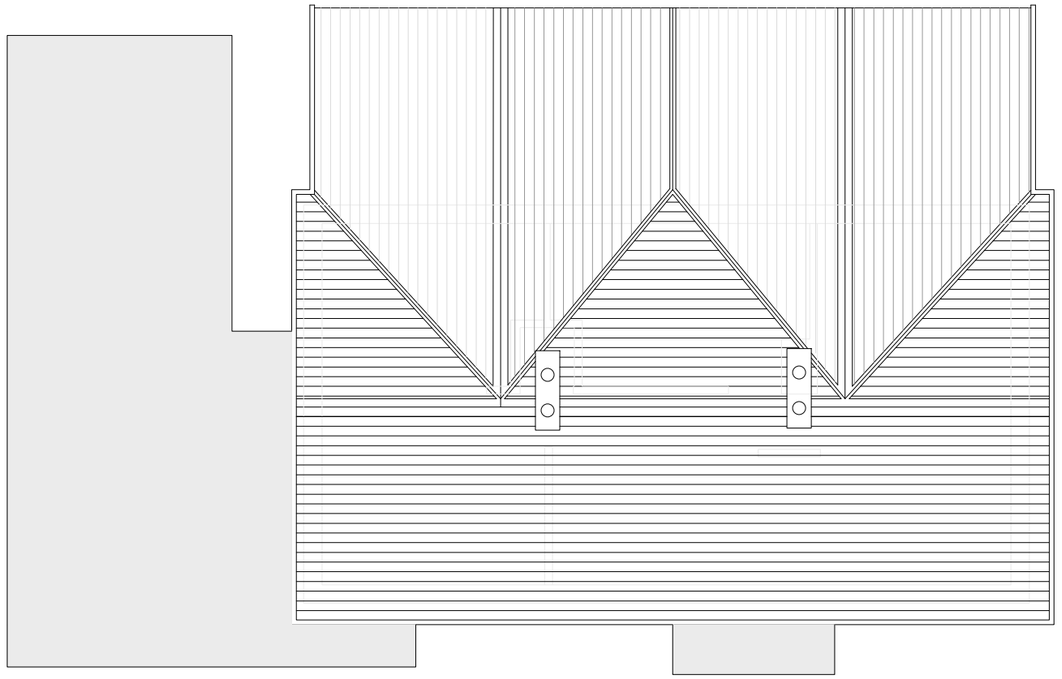


EXISTING ROOF PLAN

Scale 1:100@A3

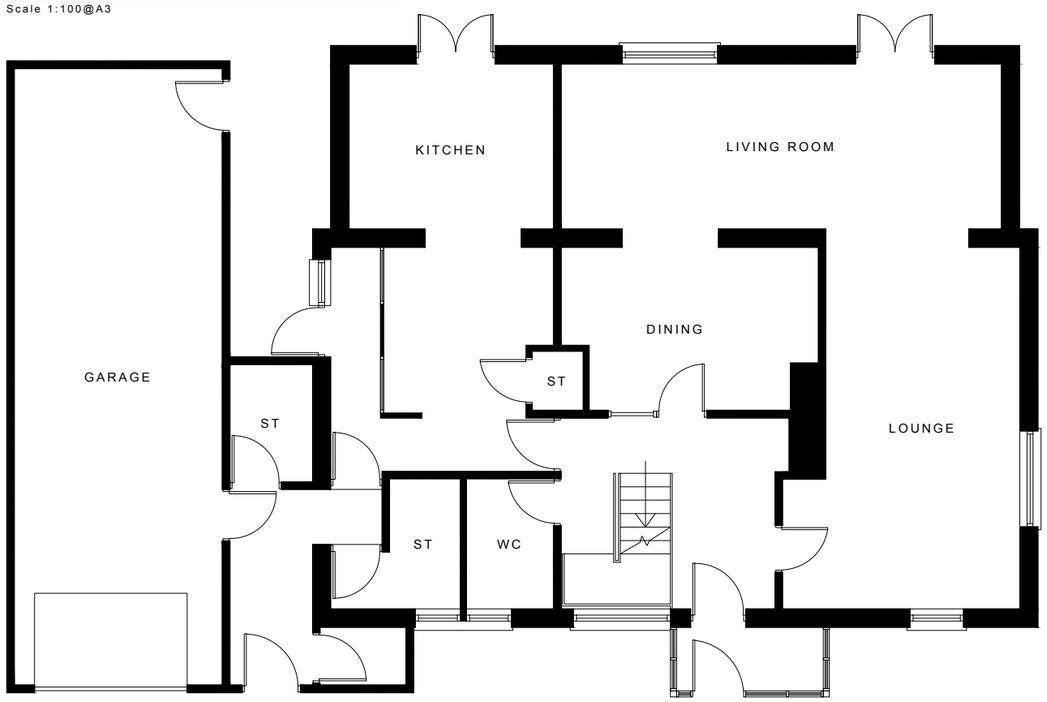

EXISTING GROUND FLOOR PLAN

Scale 1:100@A3

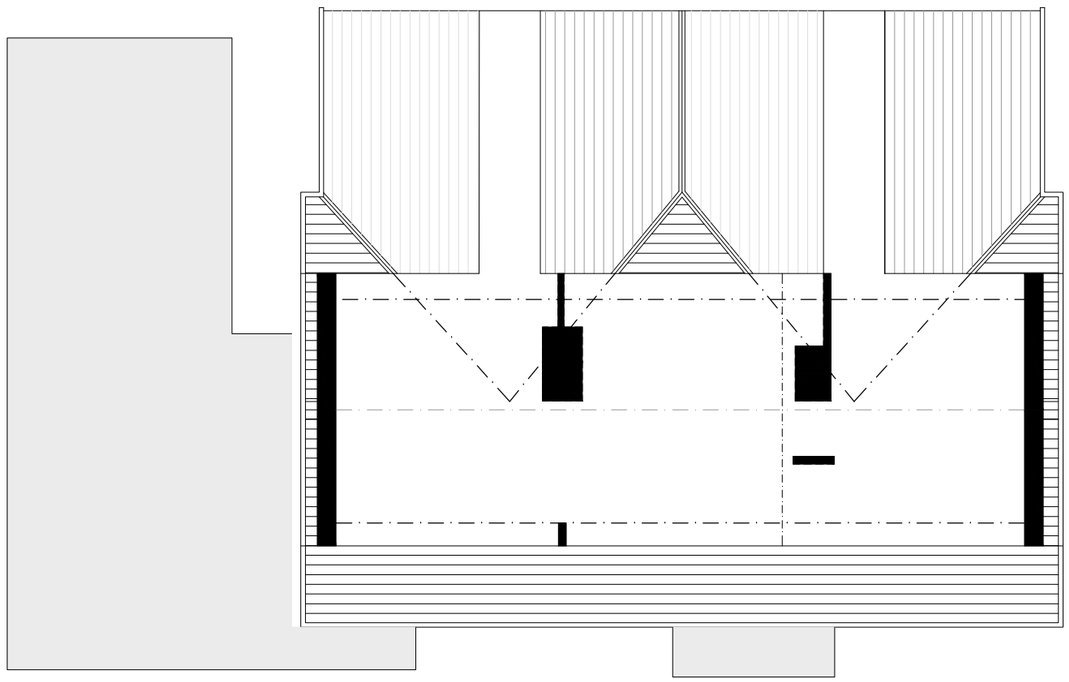

EXISTING SECOND FLOOR PLAN

Scale 1:100@A3

ALL MEASUREMENTS ARE APPROXIMATE

IQ Architecture + Design

■ **The Studio.** No. 96 Blacker Road Huddersfield HD1 5HN
■ **Tel.** +44 (0) 1484 309394 ■ **Email.** Studio@iq-arch.com


This drawing and design is the copyright of IQ Architecture & Design and may not be reproduced in any form whatsoever without prior express or written consent.

NOTES

This drawing is for information only.

SITE LOCATION PLAN

1:1000 at A1
1:2000 at A3

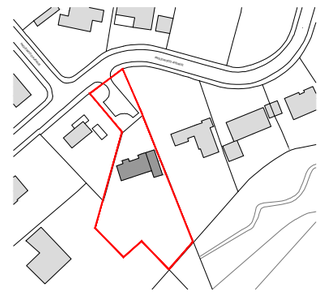

REVISION.	DATE.	INITIAL.	DESCRIPTION.
-	Dec 16	ED / MAI	Planning Application

CLIENT.

TRW Property Ltd.

ADDRESS.

No. 11 Inglewood Avenue,
Huddersfield, HD2 2DS.

PROJECT TITLE.

Proposed Extension(s)

DRAWING TITLE.

IQ15.023A.P-04
Existing Floor Plans

DRAWING TYPE.

EXISTING

SCALE.	PROJECT Ref.	DWG No.	Rev.
1:50 @ A1 1:100 @ A3	IQ15.023A.P	04	-