notes

1. DO NOT SCALE FROM THIS DRAWING - USE FIGURED DIMENSIONS ONLY
2. TO BE READ IN CONJUNCTION WITH ALL OTHER CONSULTANTS / SPECIALISTS DRAWINGS. REPORT ANY DISCREPANCIES BEFORE AFFECTED WORK COMMENCES
3. ALL SETTING OUT DIMENSIONS TO BE CHECKED ON SITE BY CONTRACTOR BEFORE WORK COMMENCES

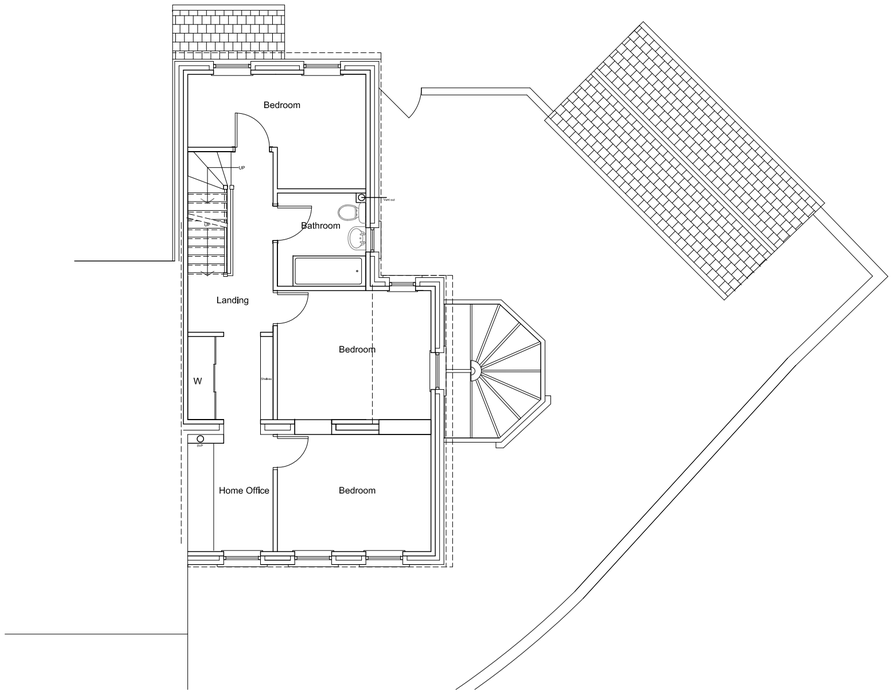

PROPOSED FIRST FLOOR

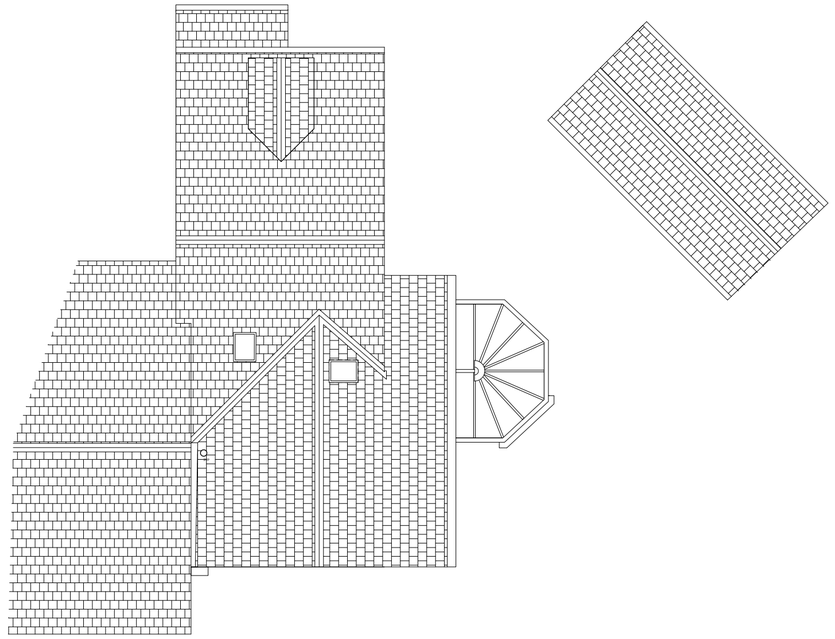

PROPOSED ROOF PLAN

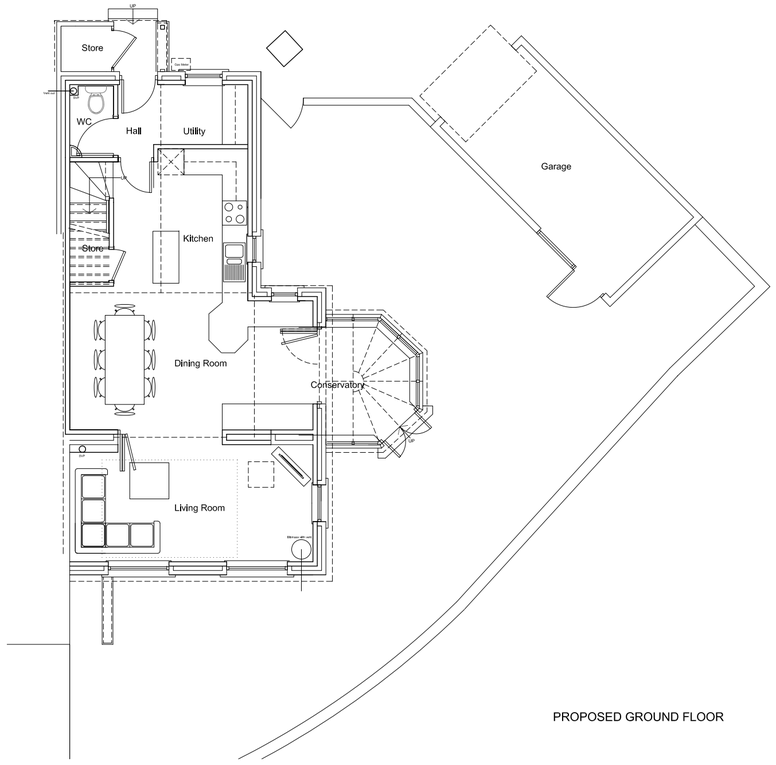

PROPOSED GROUND FLOOR

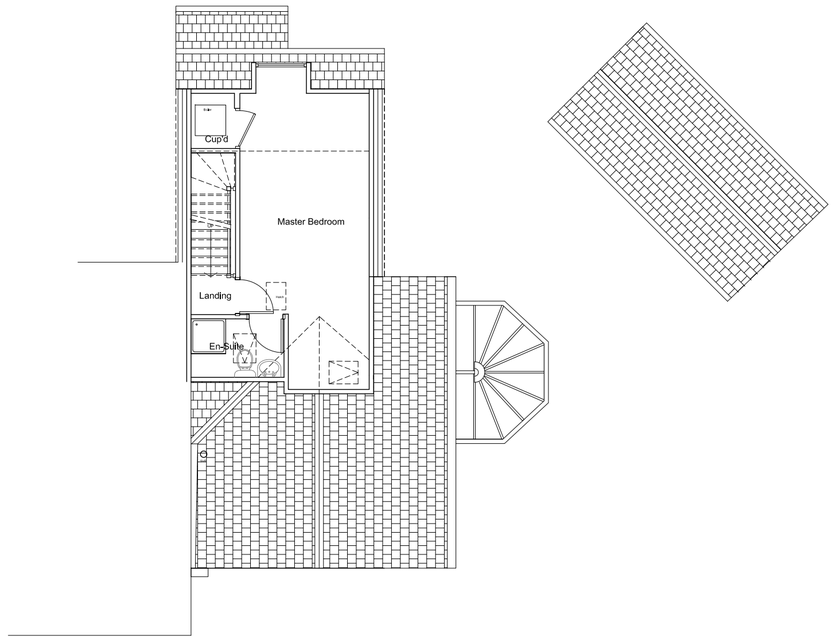

PROPOSED SECOND FLOOR

0m 5m 10m

PROPOSED PLANS

rev.	description		
A	21/01/2017	AK	AK
	Garage returned to existing size, Conservatory reduced in length.		

client: Mr & Mrs. Clifford

project: 167 Hanby Close, Fenay Bridge Huddersfield

drawing title: Proposed Plans

drawing number: 016029_202

revision: A

drawing status: Planning

scale: 1:100@A2

date: 02.12.2016

drawn by: AK

checked by: AK

SIMPLY ARCHITECTURAL

71 Lascelles Hall Road, Lascelles Hall,
HUDDERSFIELD,
West Yorkshire,
HD5 0BE

t: 07899844497

e: info@simplyarchitectural.co.uk

www.simplyarchitectural.co.uk