

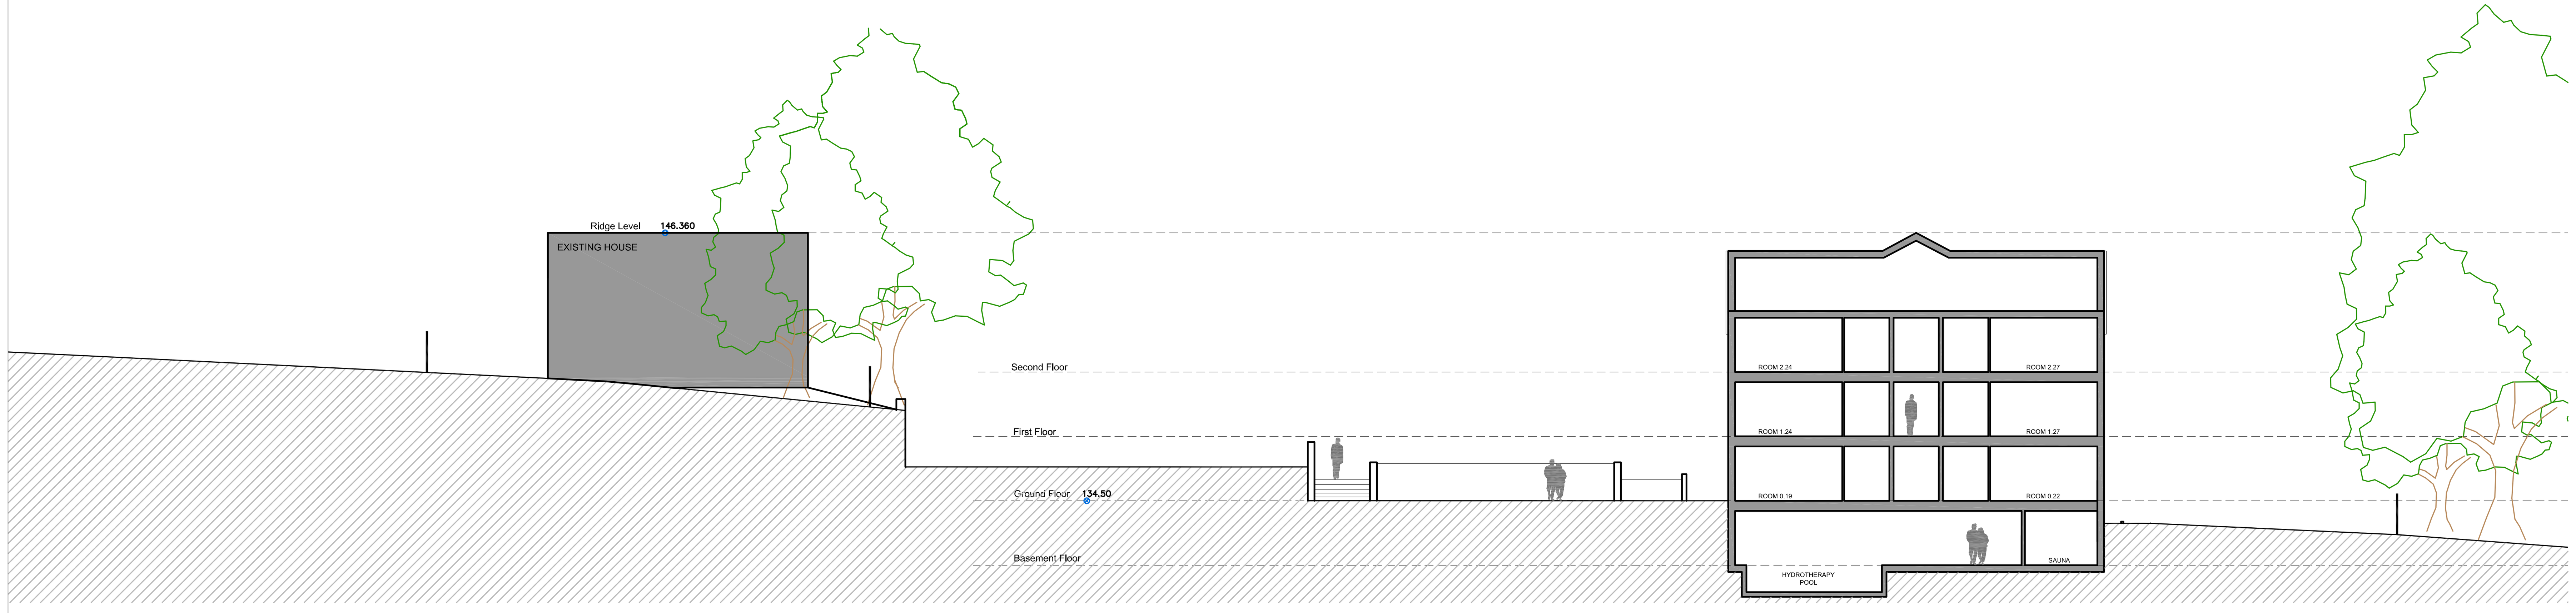


Proposed Section AA
Scale 1:200

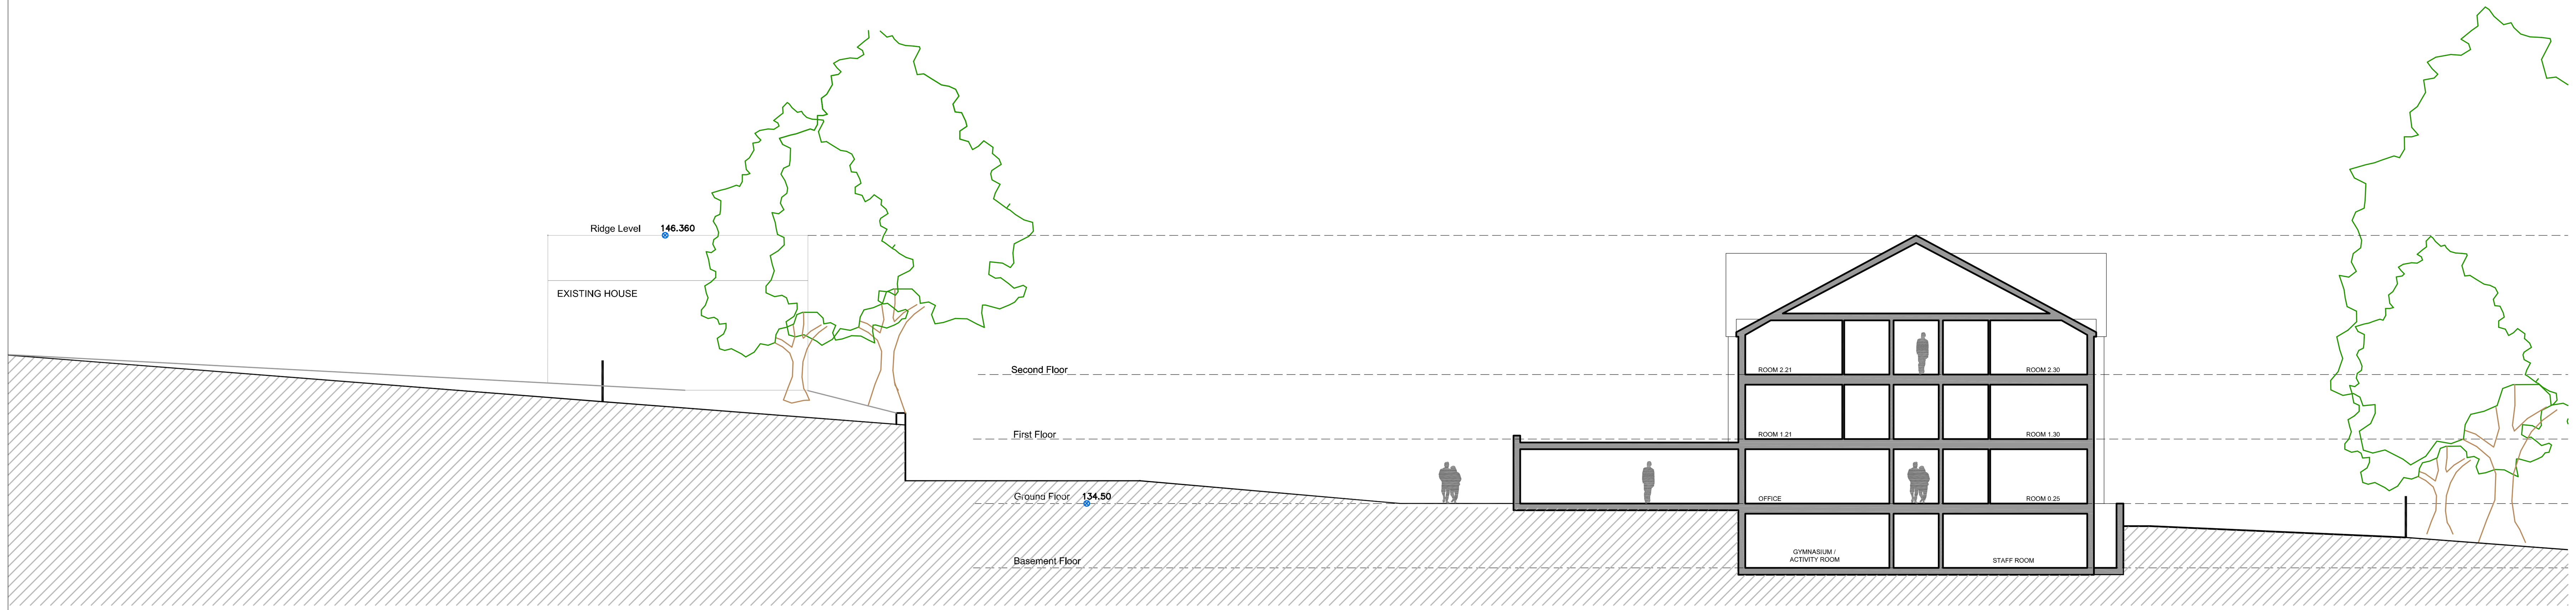

Proposed Section BB
Scale 1:200

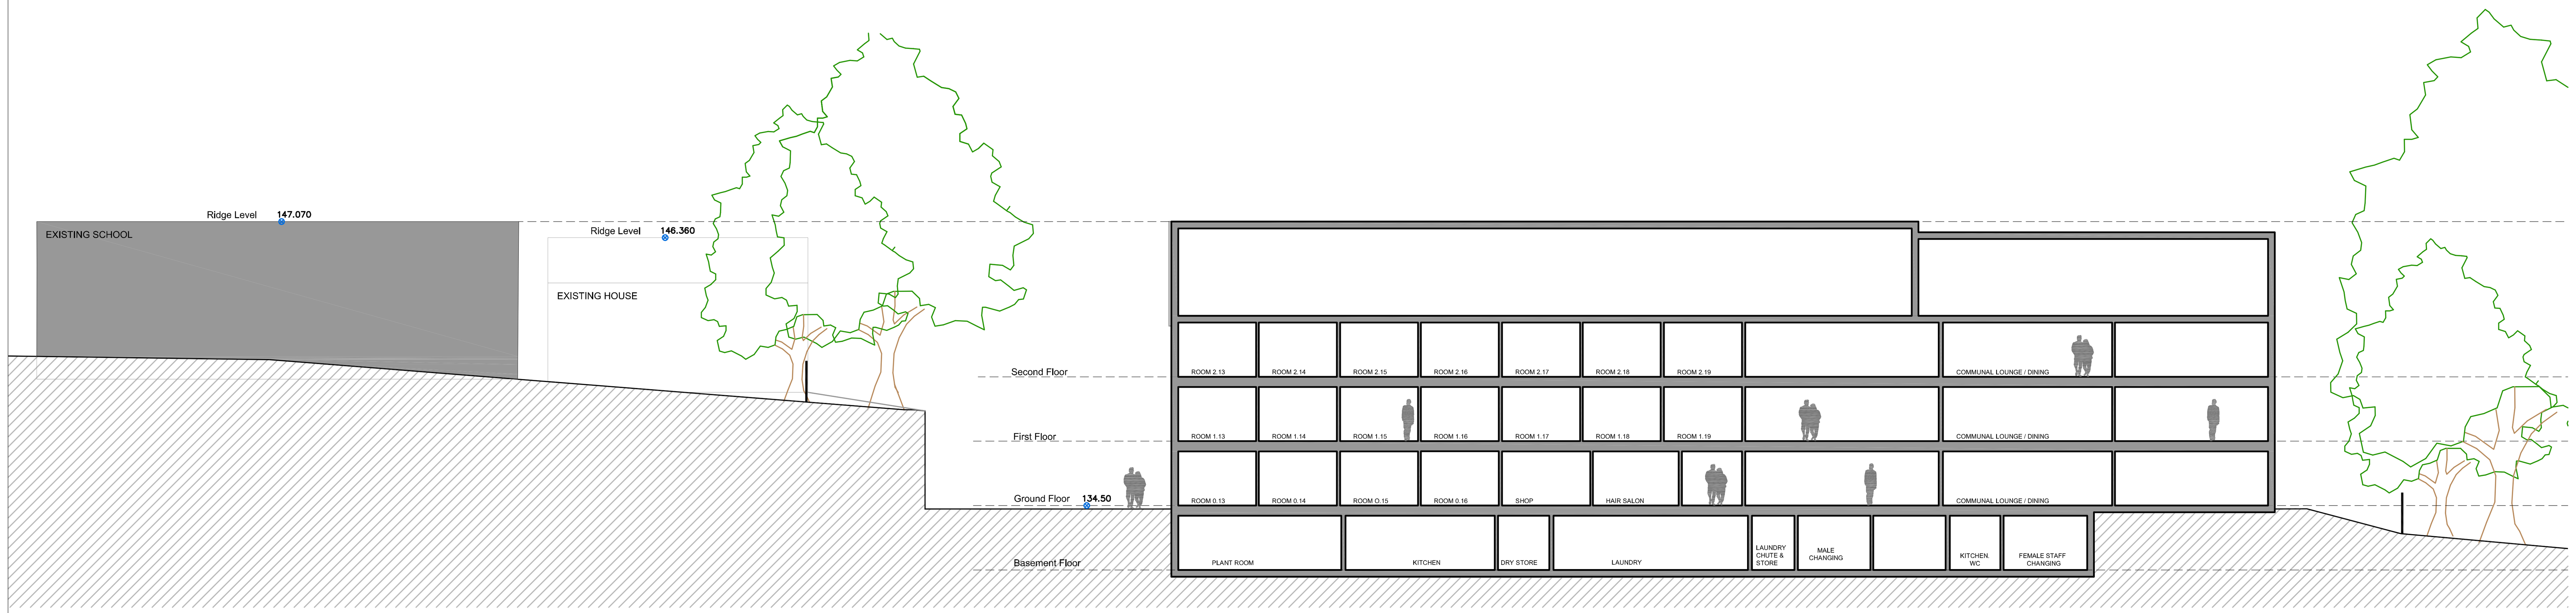

Proposed Section CC
Scale 1:200



Proposed Key Plan

All dimensions to be checked on site. Figured dimensions to be read in preference to scaled. KDP accepts no responsibility for any unauthorised amendments to the drawing and does not permit unauthorised copying of the drawing. This drawing is copyright and remains the property of KDP unless otherwise agreed.

Revisions				
Rev	Date	Description	Init.	Check
A	21.03.17	Sections updated following update to ridge height and floor to floor levels.	DB	SRD

Revisions				
Rev	Date	Description	Init.	Check

Revisions				
Rev	Date	Description	Init.	Check

KDP ARCHITECTS

THE KEITH DAVIDSON PARTNERSHIP
CHARTERED ARCHITECTS - PROJECT MANAGEMENT - 3D VISUALISATION

13 Seymour Terrace
Seymour Street
Liverpool
L3 5PE

Telephone: +44 (0) 151 709 1777
Facsimile: +44 (0) 151 708 9998

Email: info@kdparchitects.com
Website: www.kdparchitects.com

PLANNING

Client: Elements Construction

Job title: Care Home Scheme Scissett , West Yorkshire

Drawing title: Proposed Site Sections 1

Job number: 1414

Drawing number: 203

Revision: A

Scale	Drawn	Checked	Date
1:200@A1	MMc	SRD	08/2013