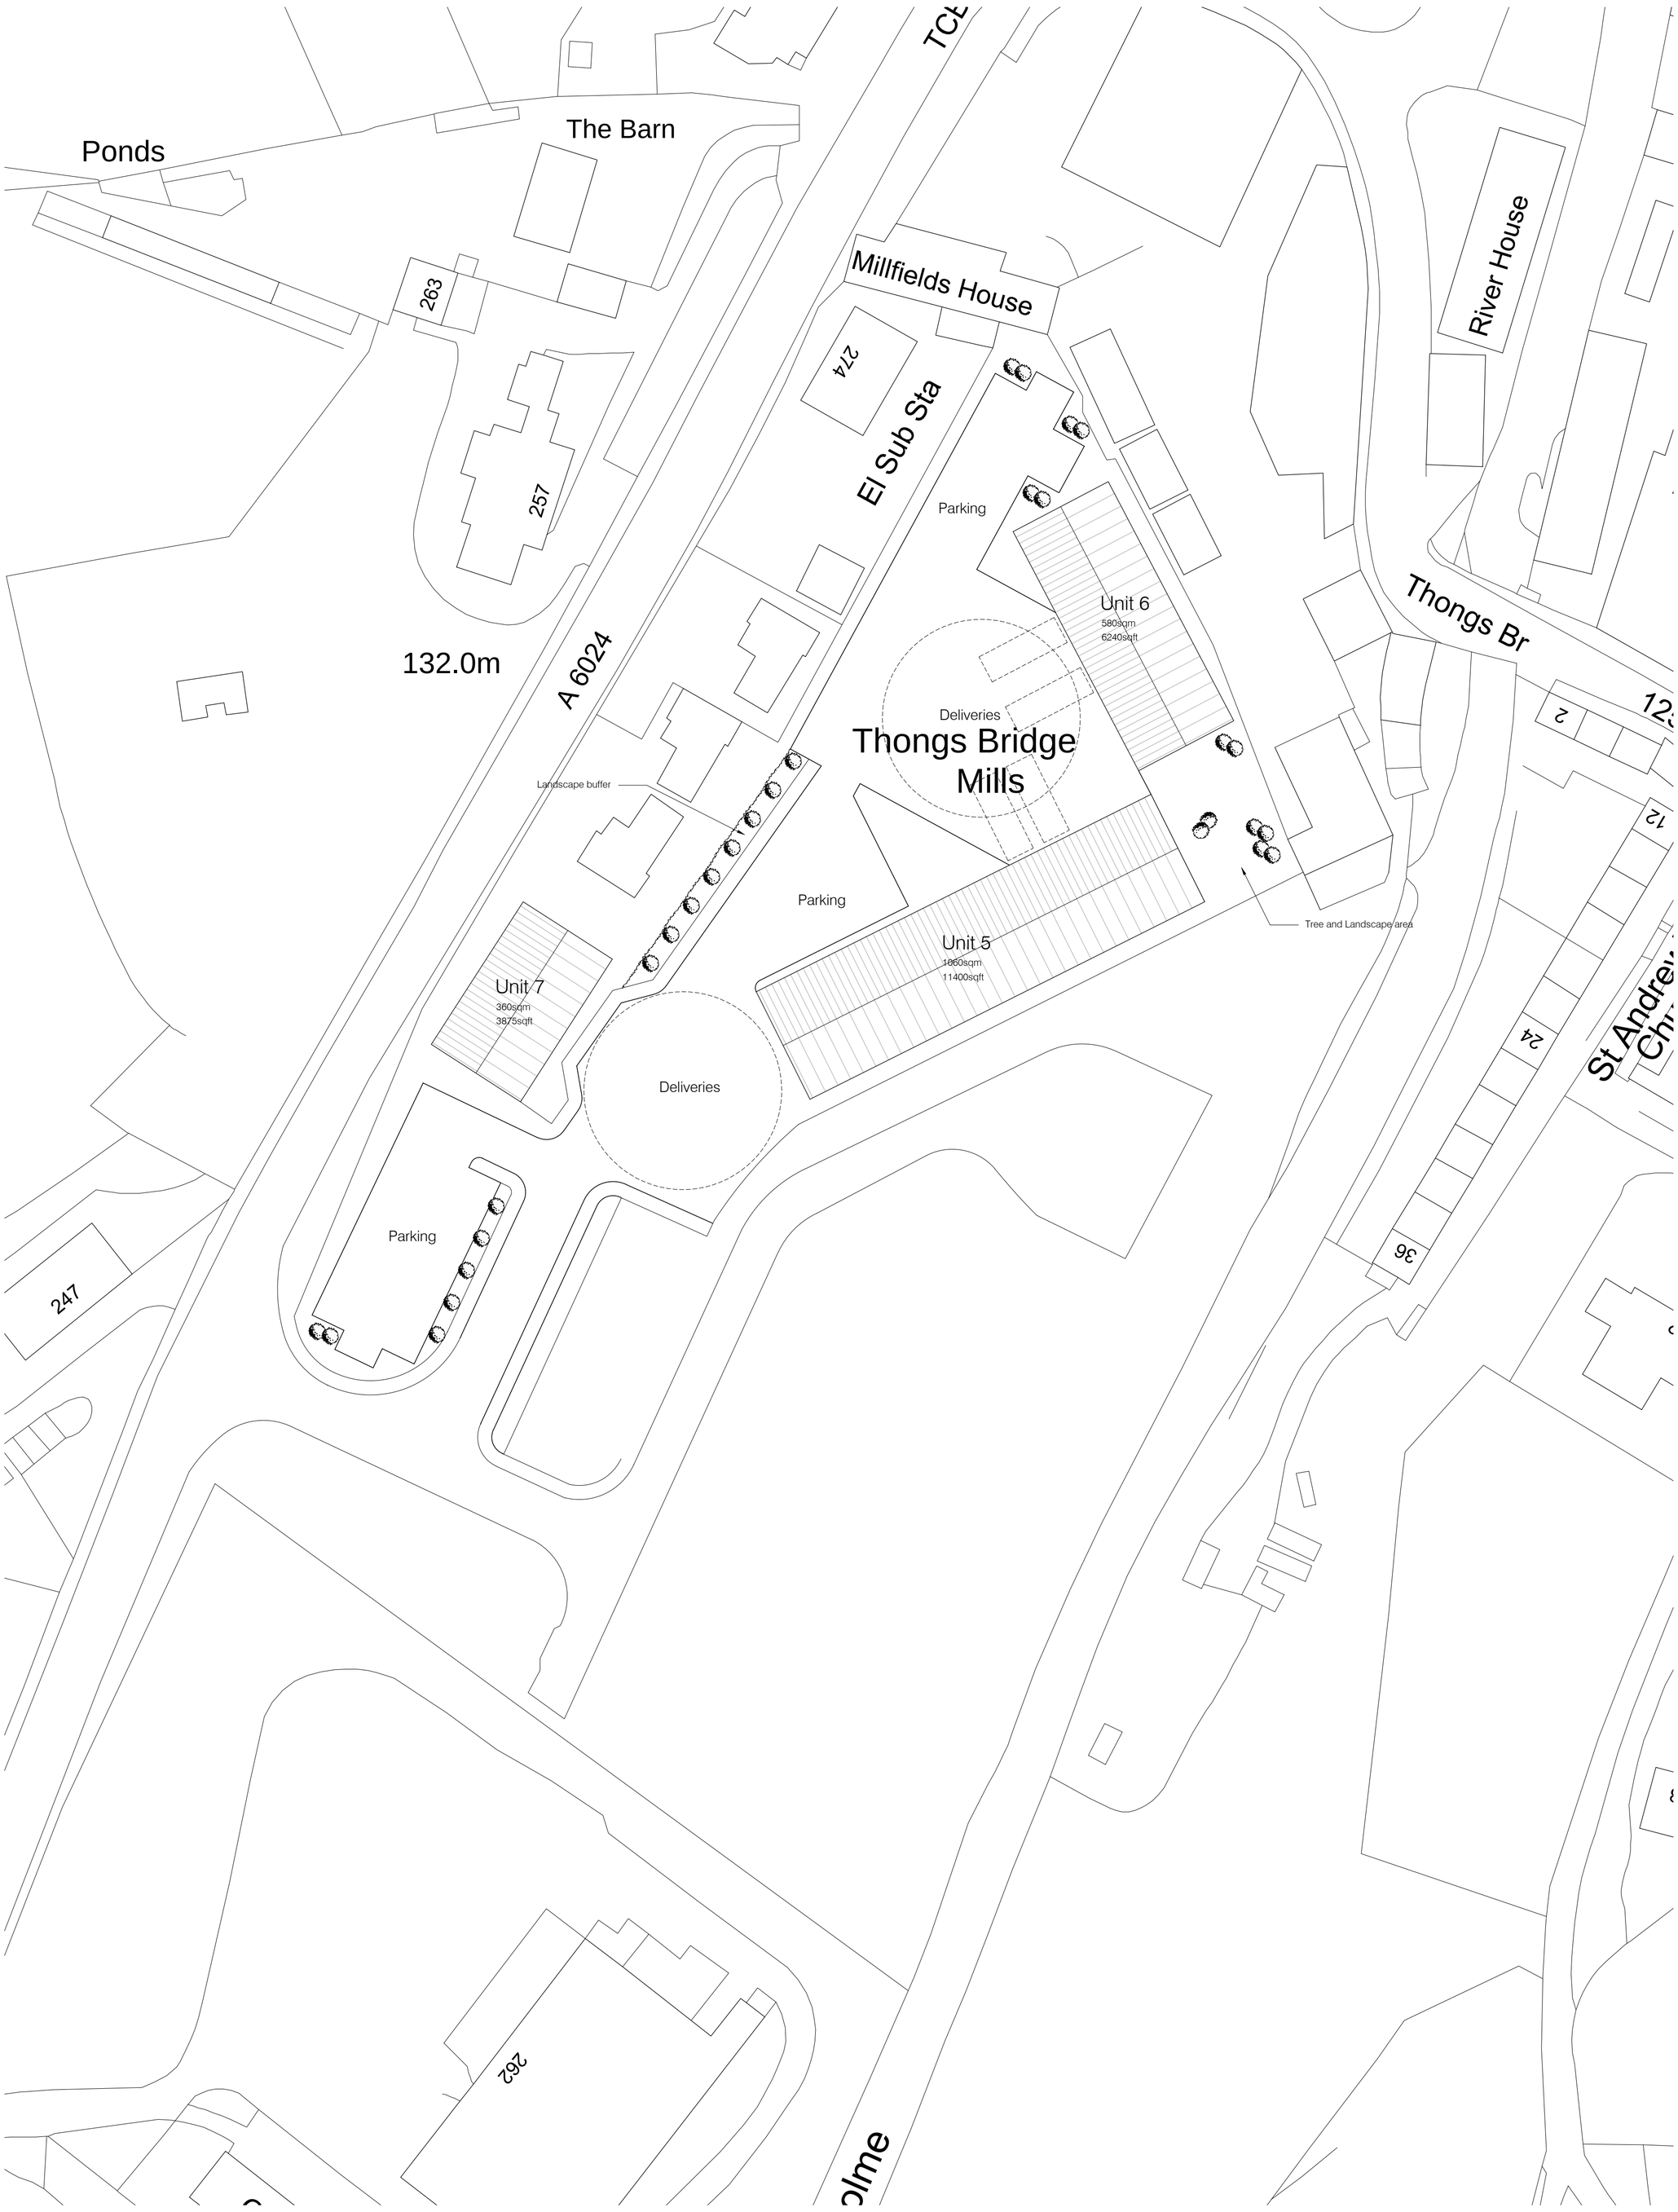

Drawings based on Ordnance Survey (Streetwise License No 100047474) and preliminary survey – design and drawing content subject to further Site Surveys, Structural Survey, Site Investigations, Planning and Statutory Requirements and Approvals.

Thongsbridge Mills

Rev.	Des.		Date
A		Roadway amended as PAH comments	Apr 17

0 5 10 15 20 25m
Scale 1: 500

Architecture and Design.
The Studio, Coal Pit Lane, Brighouse
HD6 4HW T: 01484 717115
info@jg-d.co.uk www.jg-d.co.uk

Project	Proposed B1 and Light Industrial Units at Thongsbridge Mills, Thongsbridge
Client	Mr S Marsden c/ o RHPC, Bowers Mill, Branch Road, Barkisland
Dwg Title	Indicative Layout Rev. A
Scale	1: 500 @ A1
Date	Feb 2017