


2 HOLMESIDE CLOSE, HD4 7PJ

SIDE ELEVATIONS
EXISTING

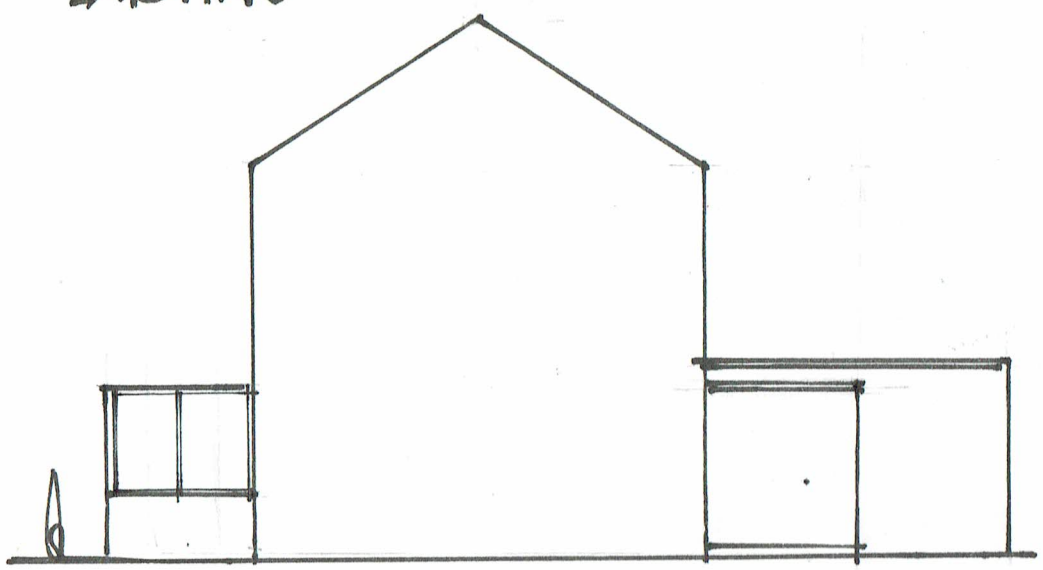


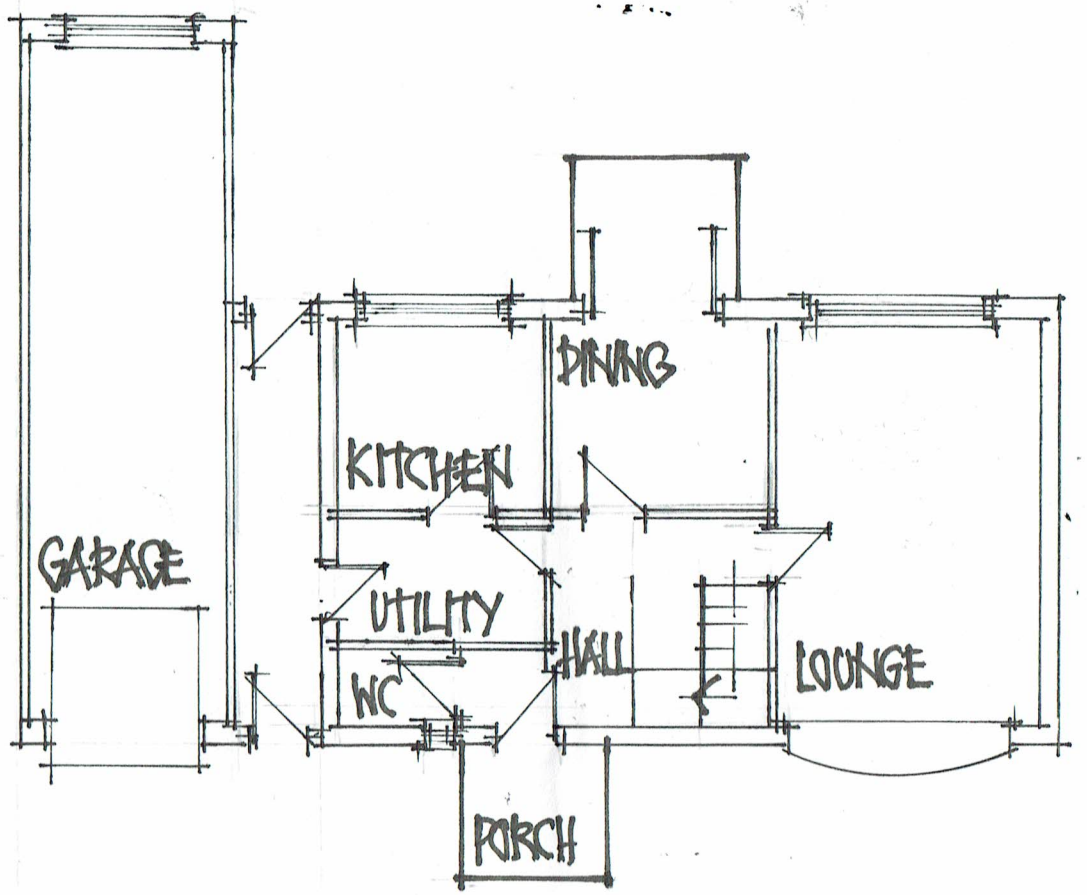

GROUND FLOOR EXISTING

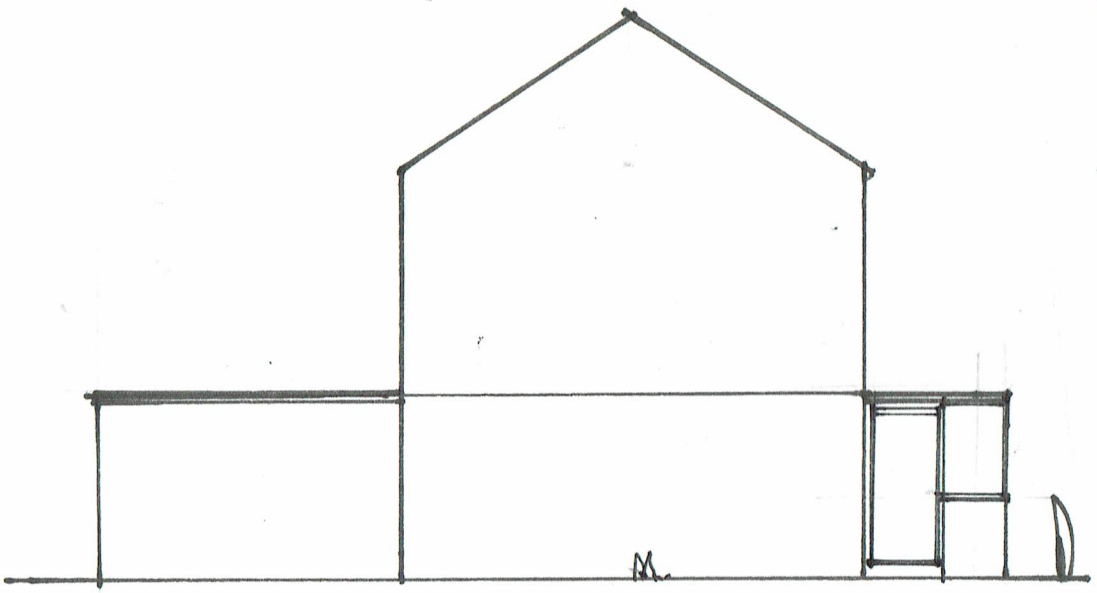

SIDE ELEVATIONS
PROPOSED

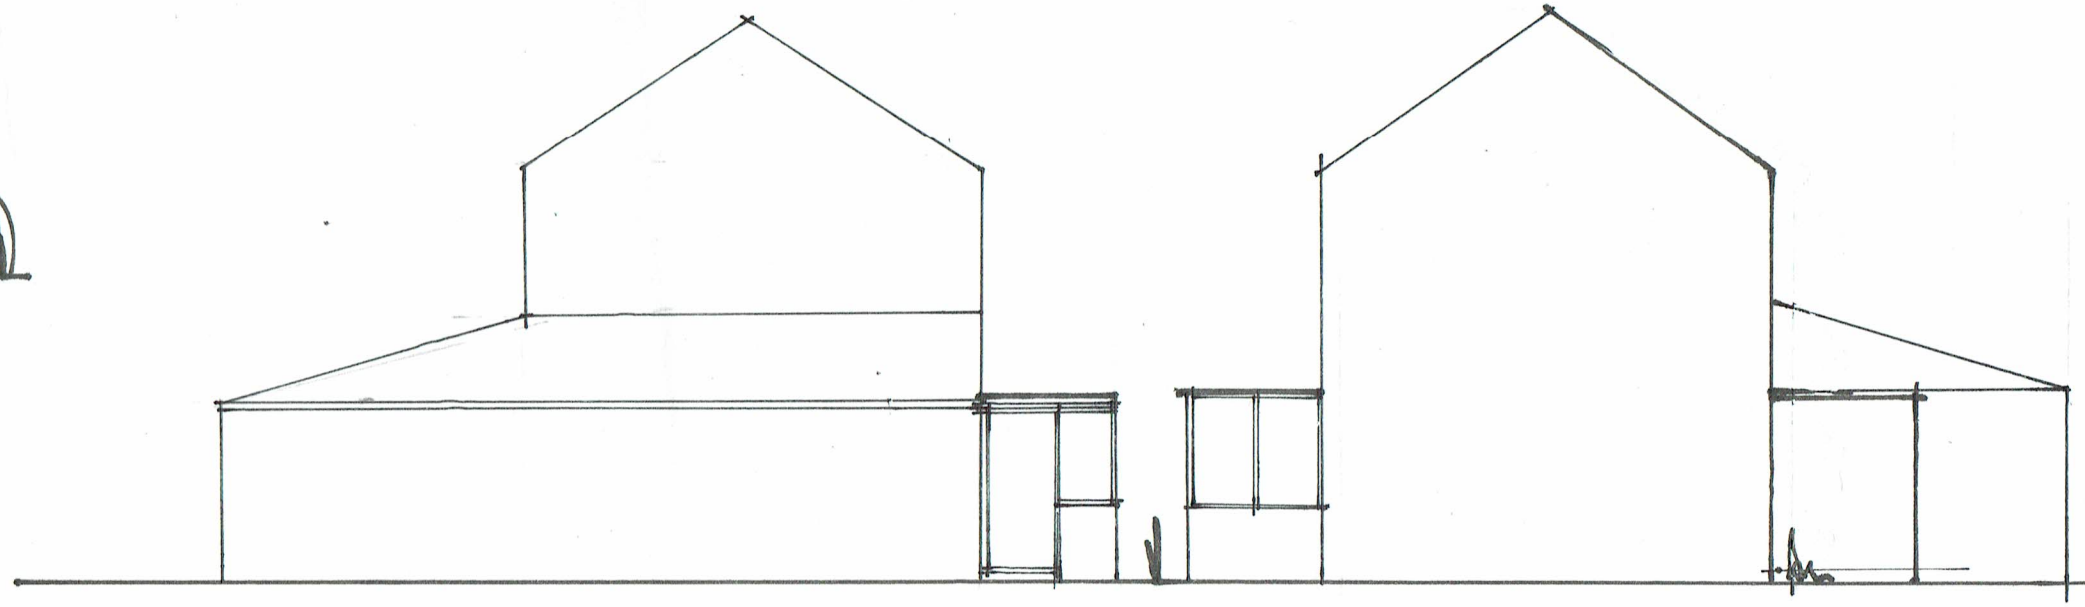

SCALE 1:100