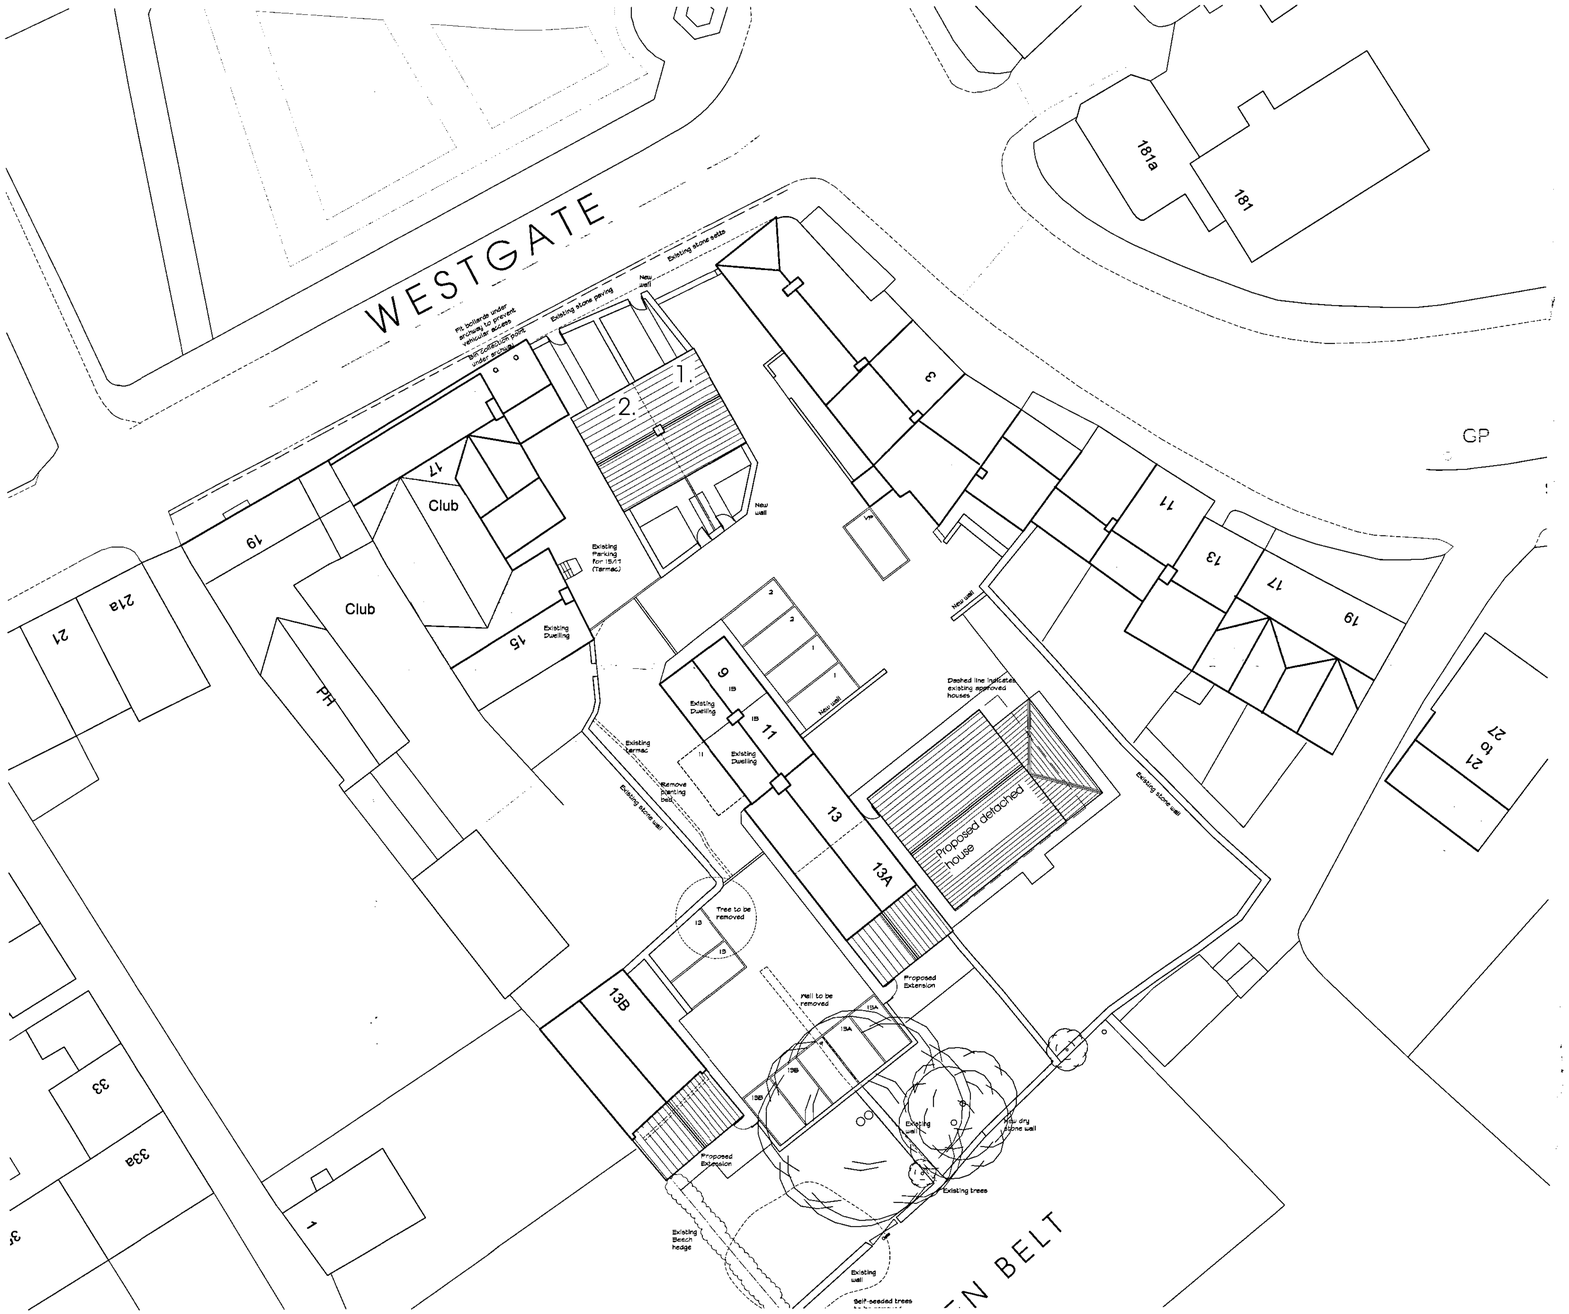

Revisions:

Residential Development

at 3, 5 & 7 Westgate
Almondbury
Huddersfield

for King James Trust

Site Layout

Farrar Bamforth Associates Ltd.

Chartered Architectural Technologists

51, Trinity Street, Huddersfield HD1 4DN
Tel. (01484) 424008 Fax. (01484) 512305
E-mail : design@farrarbamforth.co.uk
Website : www.farrarbamforth.co.uk

Drawn	JHS
Date	January 2017
Scales	1:200
Drawing No.	16/D53/03 Rev.