General Notes

THIS DRAWING HAS BEEN PREPARED FROM HAND MEASURED SURVEY INFORMATION AND IS FOR INFORMATION PURPOSES ONLY. DO NOT SCALE FROM DRAWING, USE FIGURED DIMENSIONS ONLY. ALL DIMENSIONS MUST BE CHECKED AND VERIFIED ON SITE PRIOR TO COMMENCEMENT OF WORK AND ARCHITECT TO BE NOTIFIED OF ANY DISCREPANCIES.

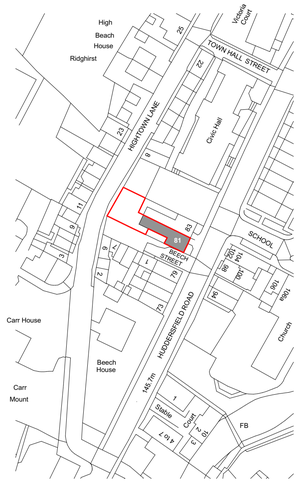

Site Location Plan 1:250

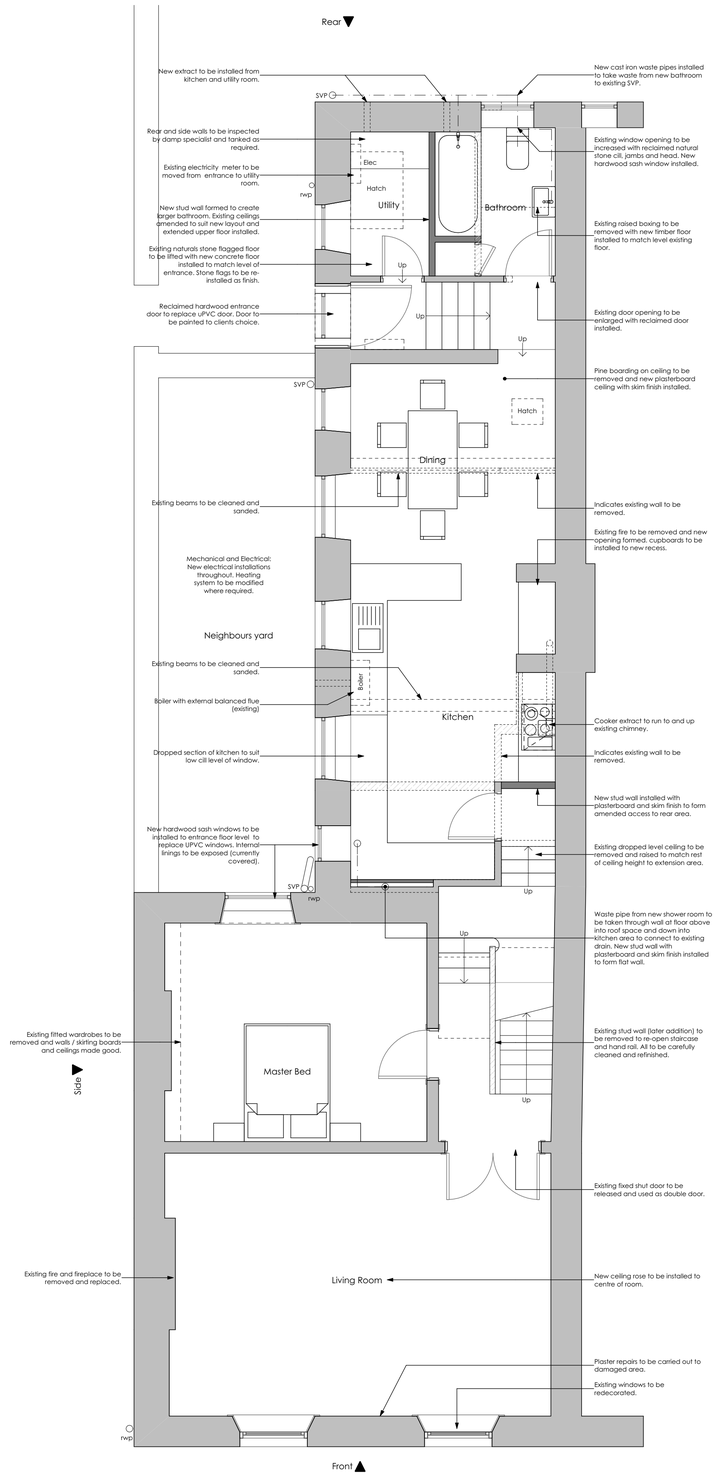

Entrance Floor Level 1:50

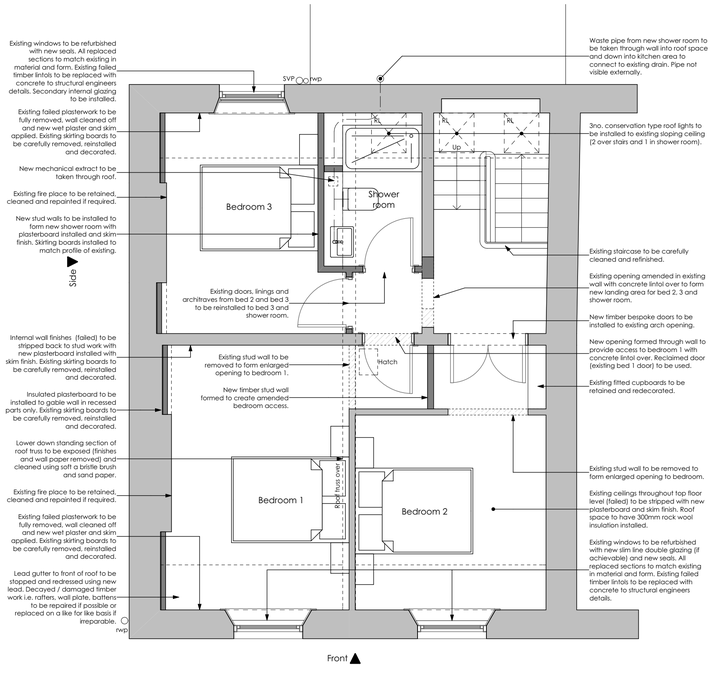

Upper Floor Level 1:50

Revision	Description	Issued	Checked	Date

Client:
Mr Ian Howe

Project:
81a Huddersfield Road,
Holmfirth

Drawing:
Plans As Proposed - Listed Buildings Application

Drawing Status:

Date:	Scale @ A1:	Drawn by:
Jan 16	1:50/1250	AB
Project No:	**Drawing No:**	**Revision:**
040	(0-) 02	

BA Bamford Architectural Ltd.
07725022034
enquiry@bamfordarchitectural.co.uk
bamfordarchitectural.co.uk