


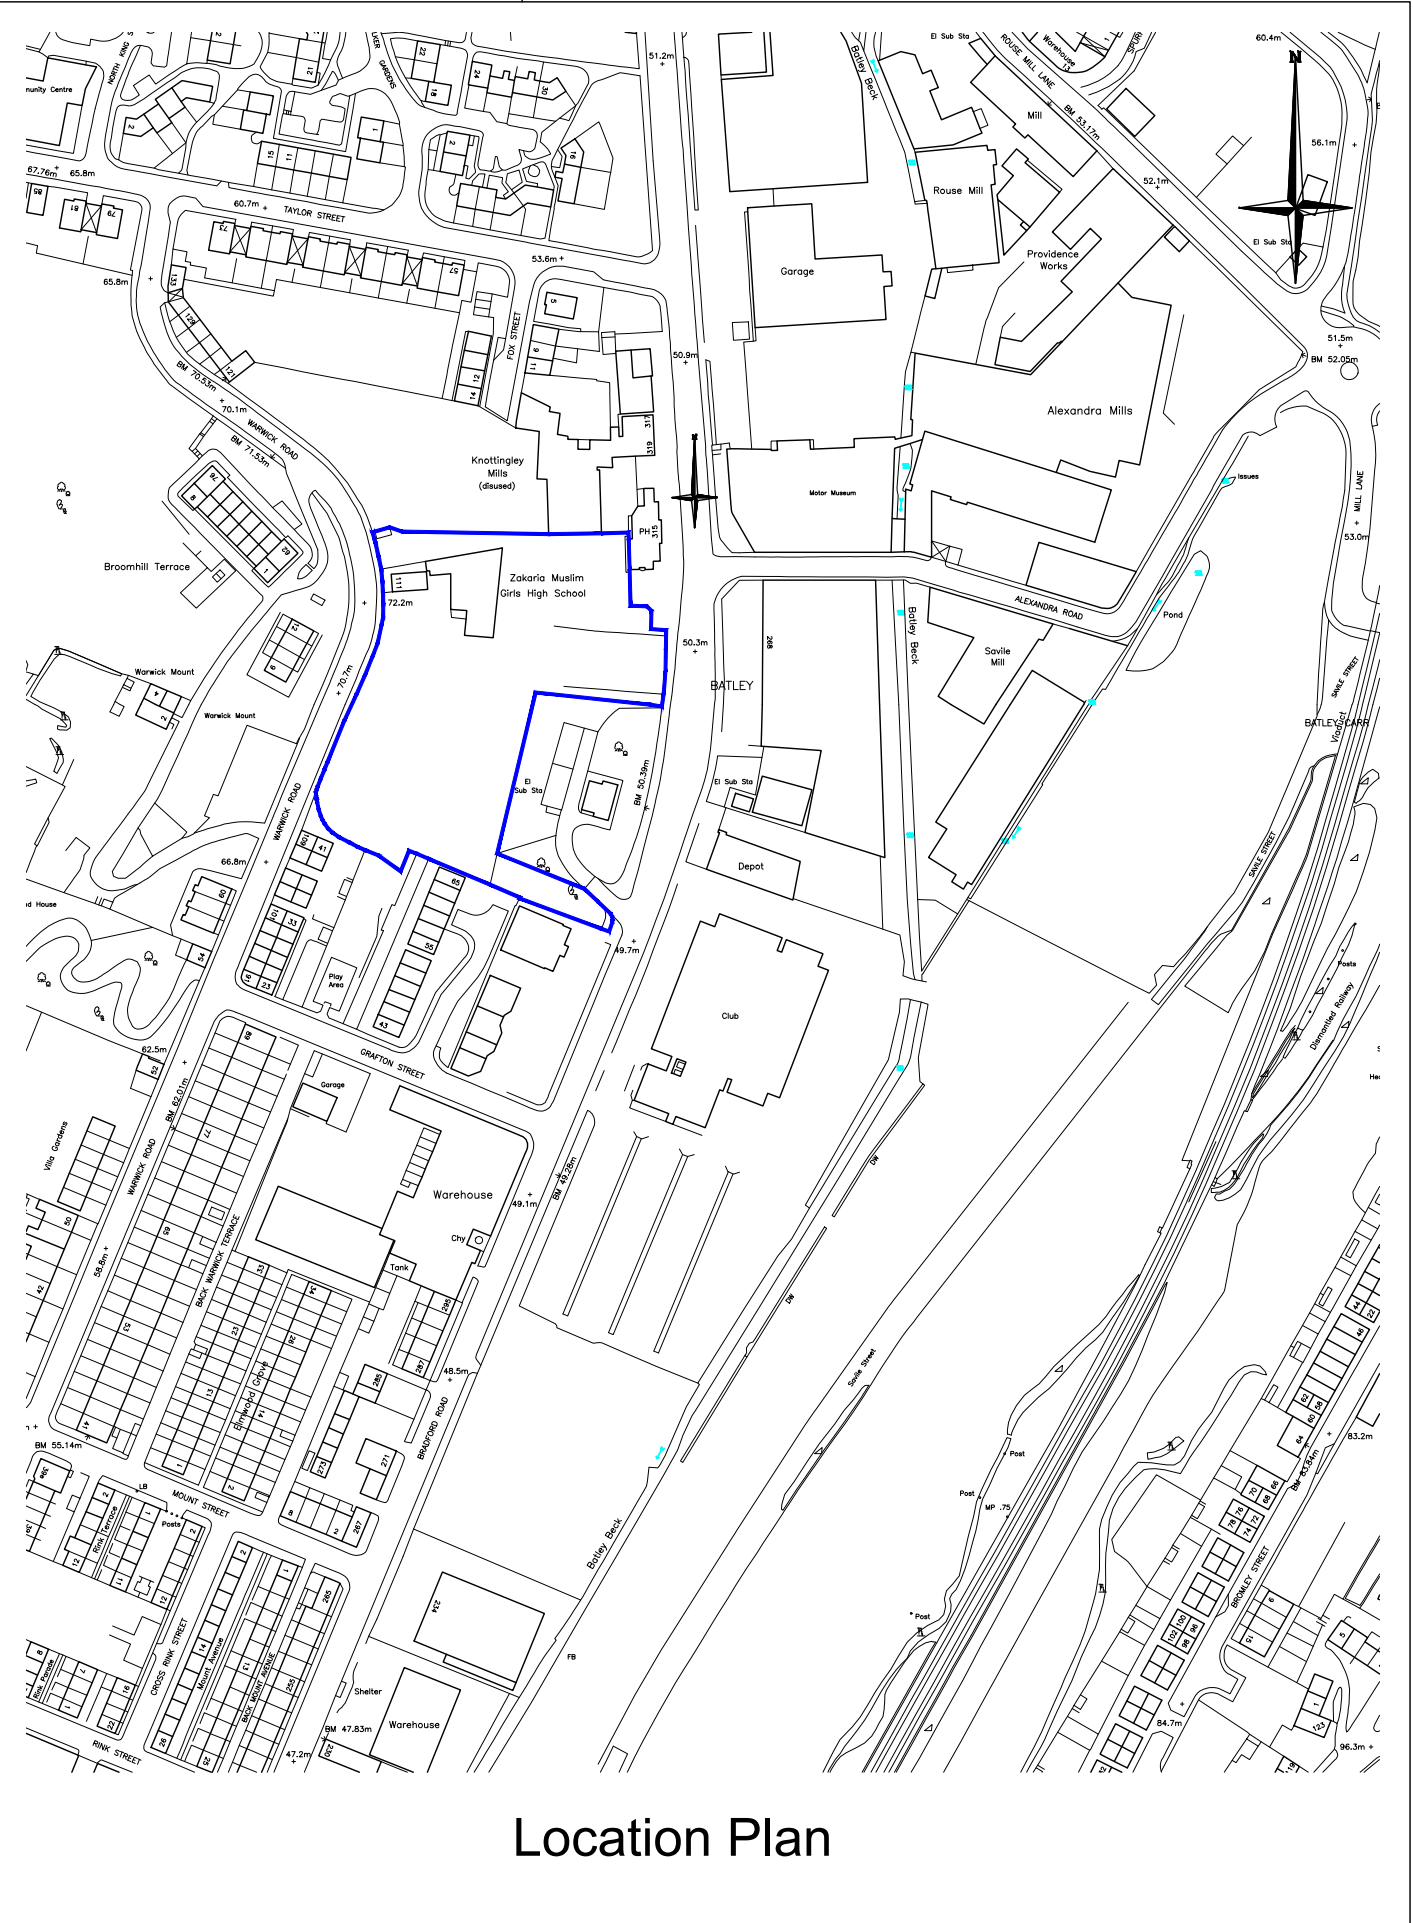

© COPYRIGHT
NOTES

— Ownership Boundary
— Application Boundary



TELEPHONE / FAX
0113 2525825
M. J. COATES & COMPANY
2 UNITY HALL COURT
HAIGHMOOR ROAD
WEST ARDSLEY
WAKEFIELD
WF3 1ED

DESIGN AND BUILDING
SERVICES

LAND SURVEYS - COMPUTER AIDED DESIGN - STRUCTURAL ENGINEERS - QUANTITY SURVEYORS
CDM PLANNING SUPERVISORS - BUILDING SERVICES

APPLICANT:
Messrs Shabir Patel, Saeed Patel & Yusuf Jasat.
Land off Warwick Road,
Batley.
WF17 6AL

PROJECT
Proposed 10 Semi-detached Houses

TITLE
Existing Site Survey and Location Plan

SCALE	Survey 1:250 Location Plan 1:2500.	DATE	January 2017
DRAWN BY	BG	CHECKED	MJC
DRAWING NO	MJC - 261 - S01	Sheet Size	A1