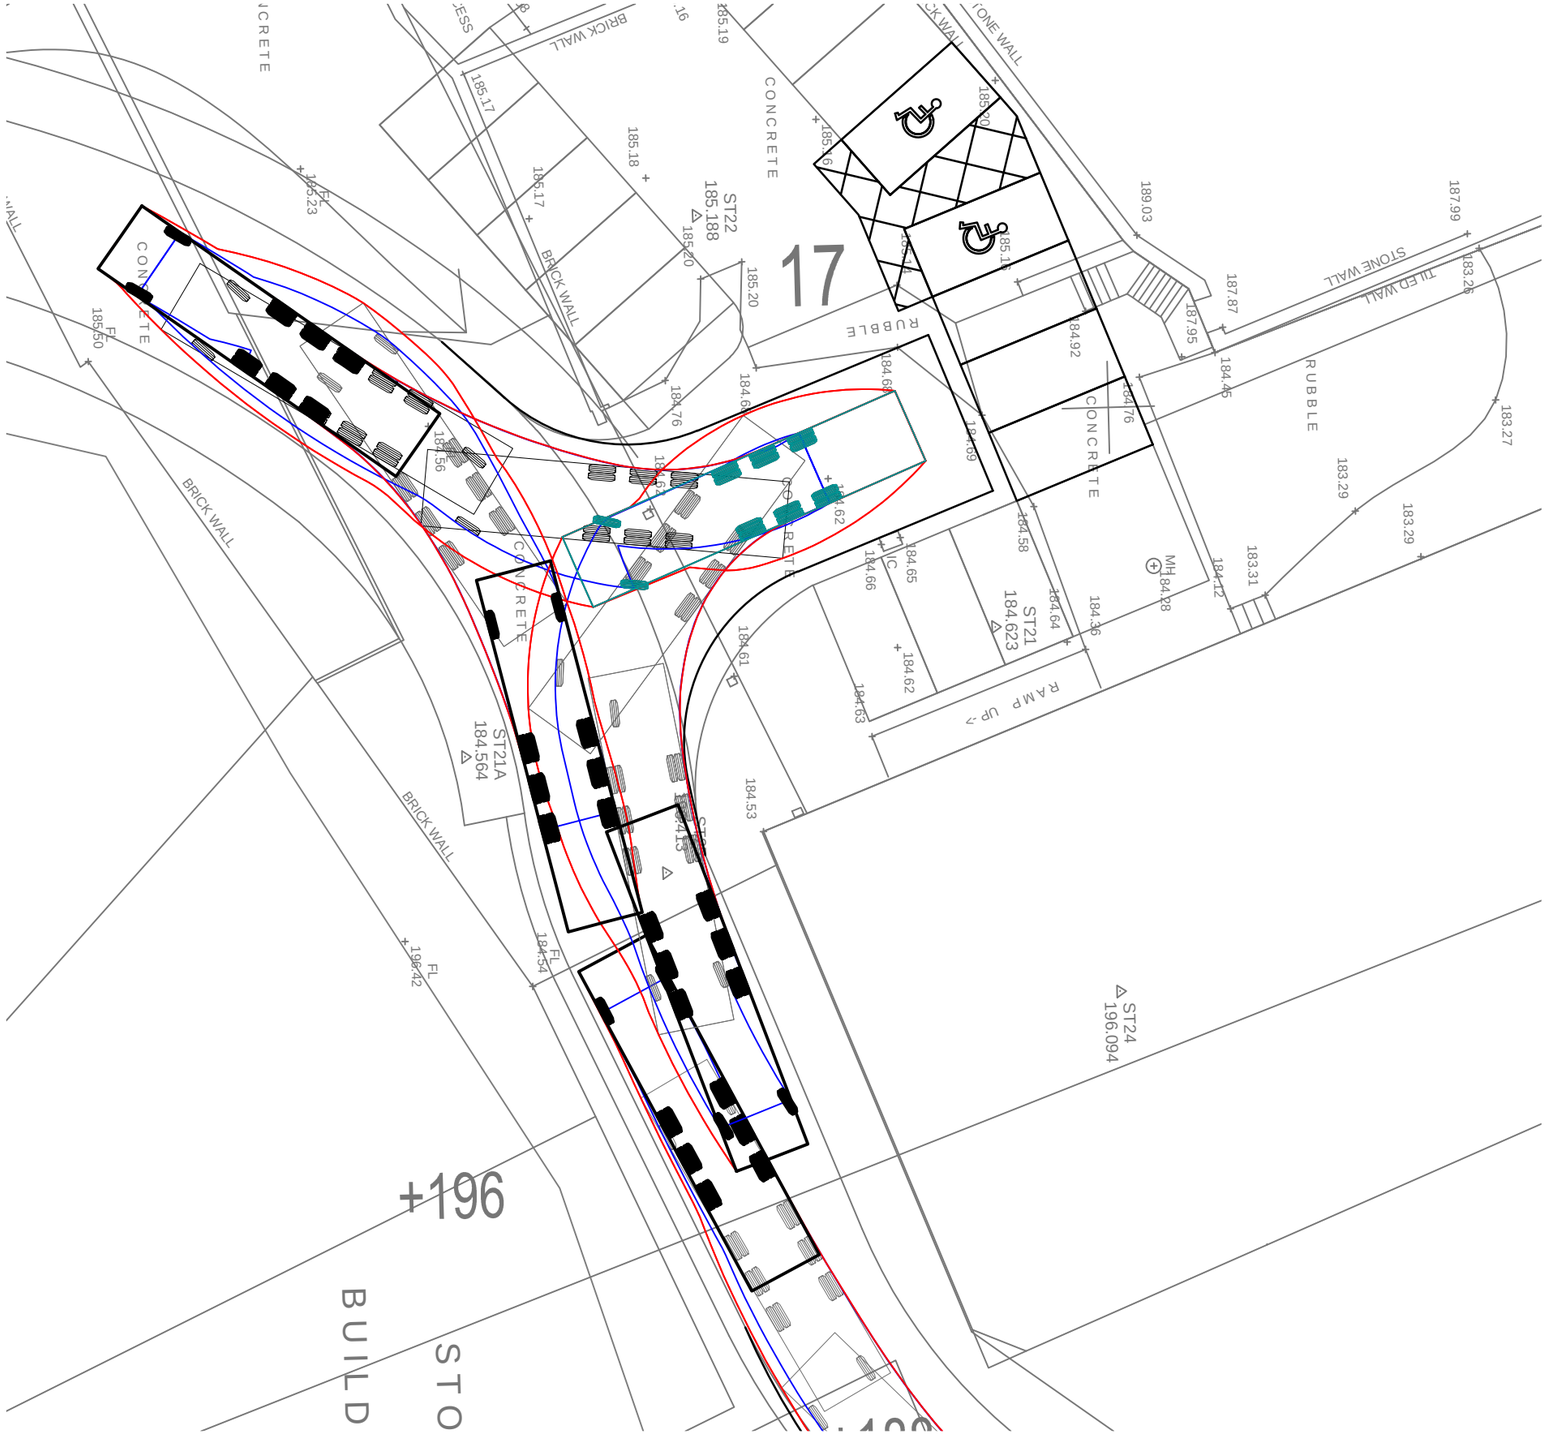

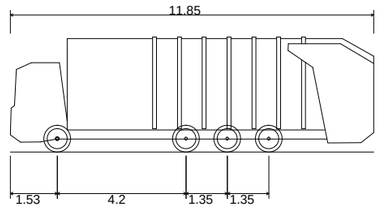

KIRKLEES REFUSE VEHICLE

OVERALL LENGTH	11.850m
OVERALL WIDTH	2.500m
OVERALL BODY HEIGHT	3.749m
MIN BODY GROUND CLEARANCE	0.302m
TRACK WIDTH	2.490m
LOCK TO LOCK TIME	6.00s
WALL TO WALL TURNING RADIUS	11.000m

VIASOLUTIONS
THE OLD COACH HOUSE, 1 CAMPBELL STREET
PUDSEY LS28 6DP
tel: 0113 3453957
email: highwaymen@viasolutions.co.uk

DOBROYD MILL, JACKSON BRIDGE
HEPWORTH, WEST YORKSHIRE

SWEPT PATH ANALYSIS

SCALE: 1:200 @A3

DATE: JAN 2018

DRAWING No: 1604603b

THIS DRAWING SHOWS THE PRELIMINARY DESIGN ONLY AND IS SUBJECT TO DETAILED DESIGN, TOPOGRAPHICAL SURVEY INFORMATION AND LOCAL AUTHORITY APPROVAL