


Symbol & Abbreviation Key.

All tree heights and spreads are approximate. We have tried to identify tree types, however if tree species are critical specialist advice should be gained.

Some detail may have been omitted due to parked vehicles

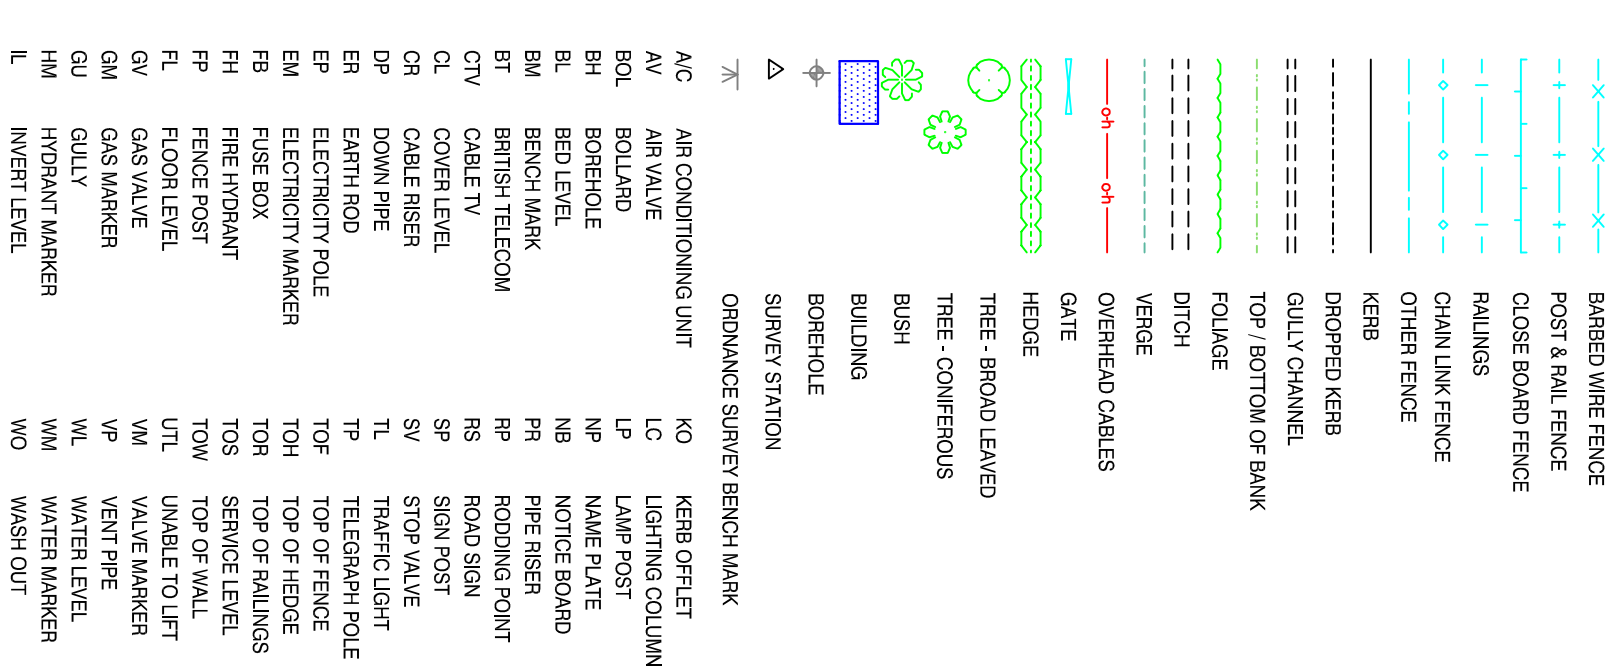

Drawn	Checked
dam	22/02/2017
Project Number	Issue Status
CLAY/90300	Planning
Drawing Number	Scale
A02	1:200
	A2

Plotted by Dean Masters on 23/02/2017 at 1:1 plot scale

This drawing is to be read in conjunction with all other drawings and contract documents issued. All dimensions must be checked and verified on site before commencing any works.

The drawing is confidential and remains the property of Kildare Council