


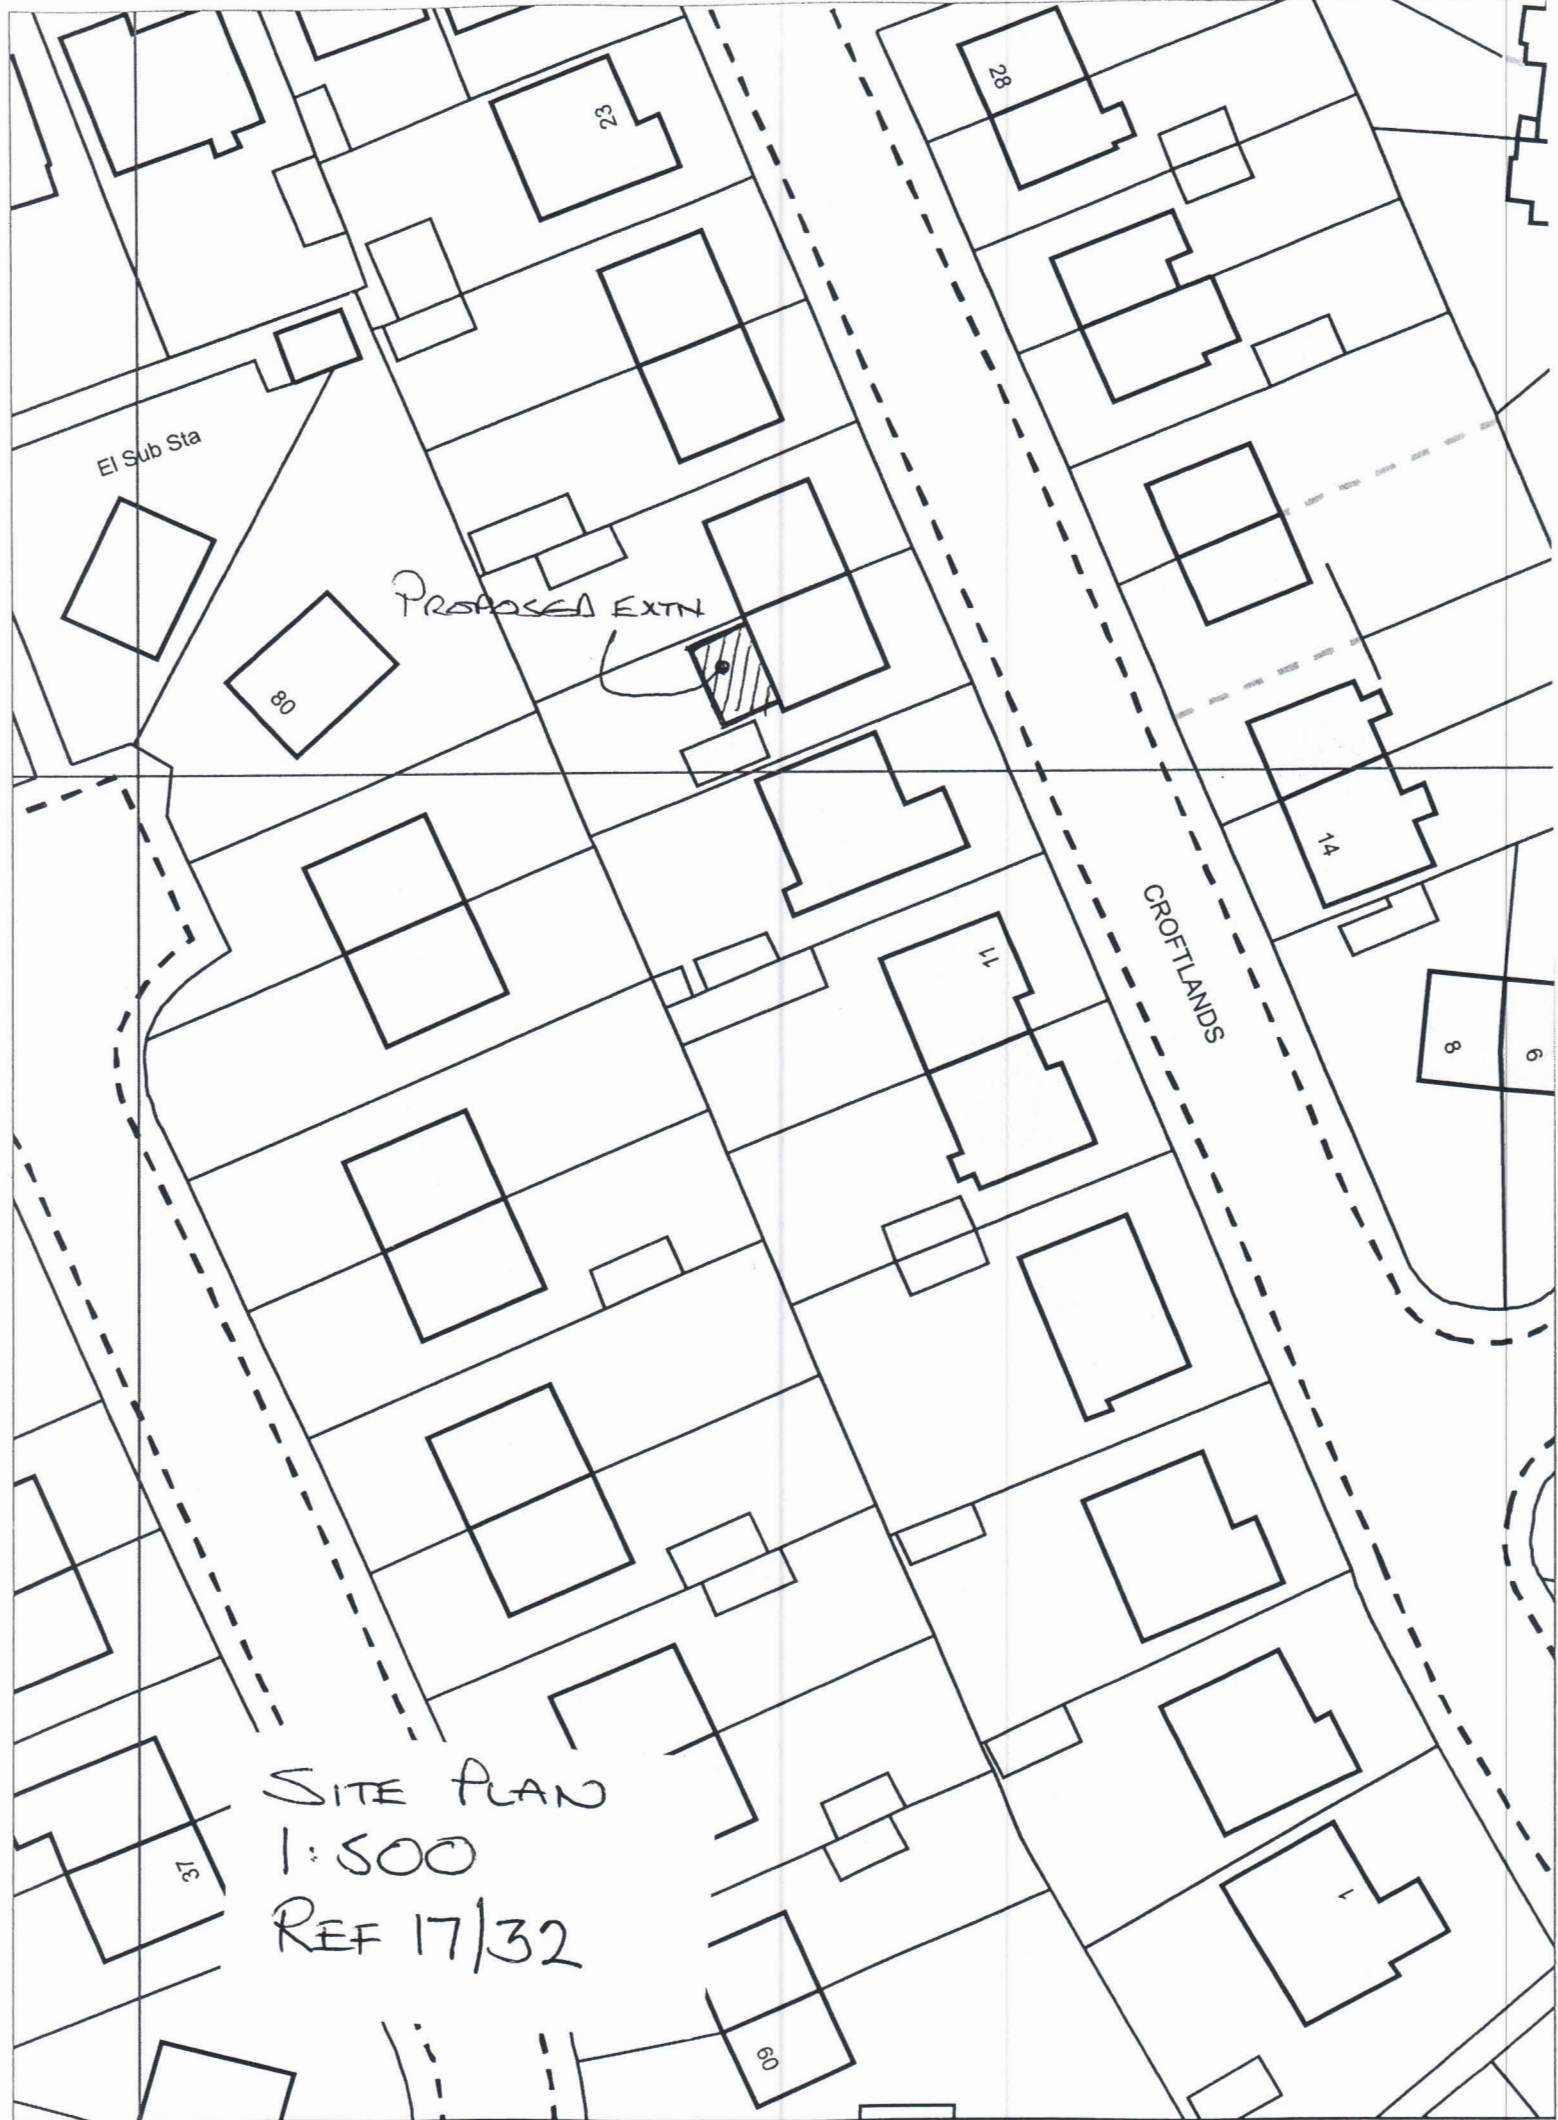

El Sub Sta

PROPOSED EXTN

CROFTLANDS

SITE PLAN
1:500
REF 17/32