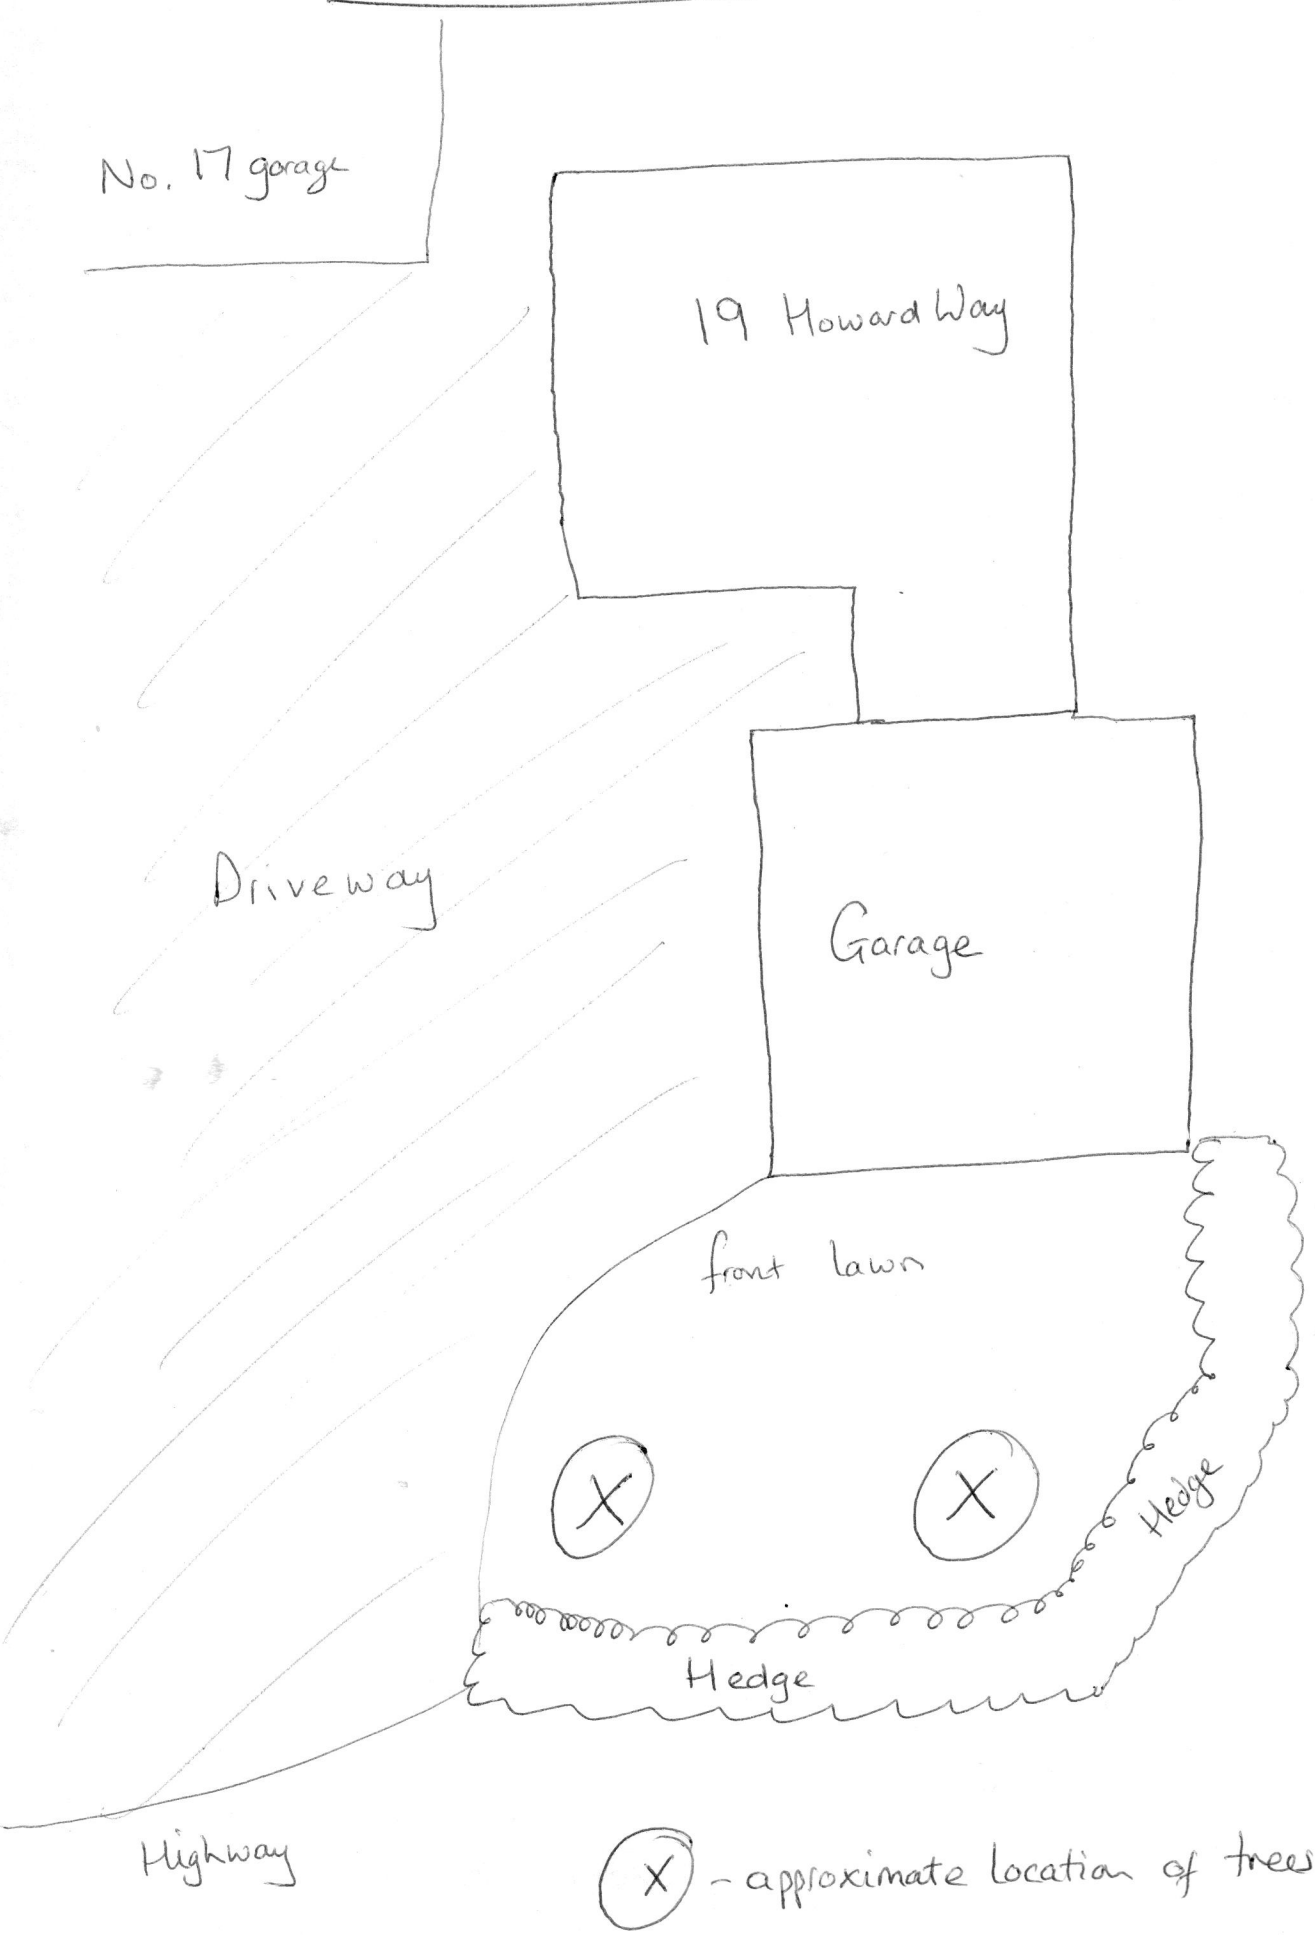Sketch Plan to support application to remove / replace two trees with TPOs. at 19 Howard Way, Meltham HD9 4NW.