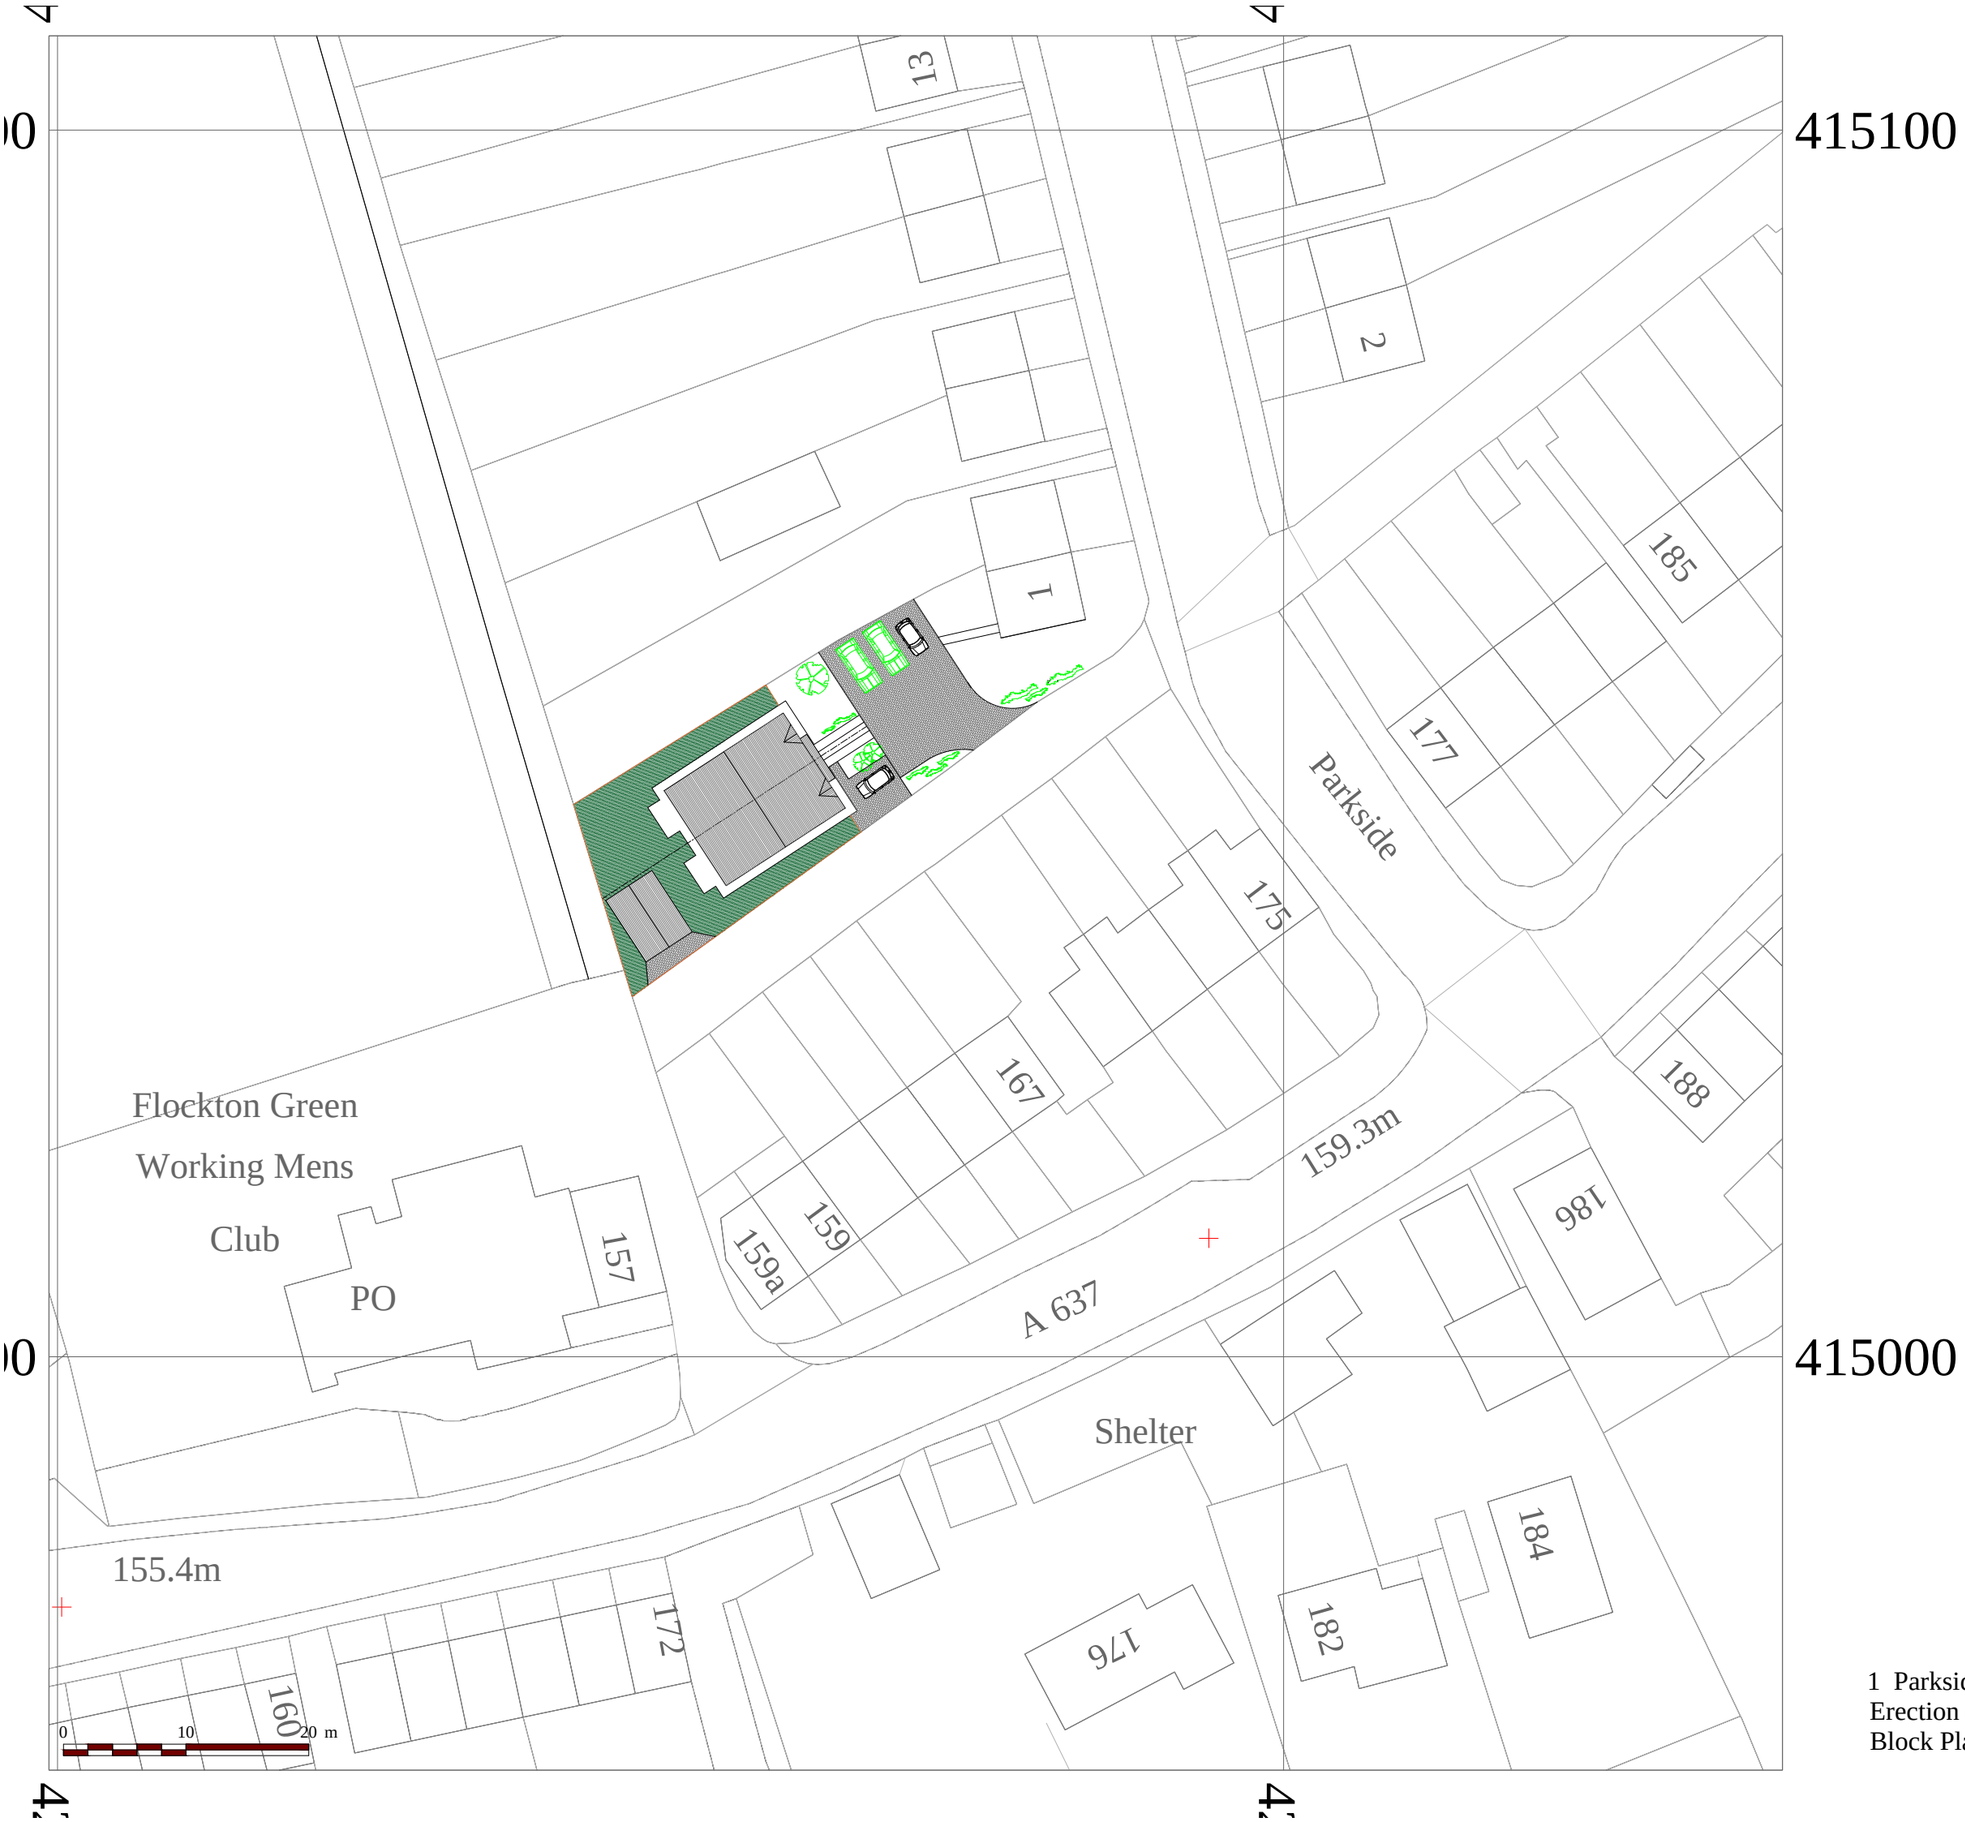

1 Parkside, Flockton
Erection of a two semi detached dwellings
Block Plan

17-660-02 rev 0
1:500 @ A3