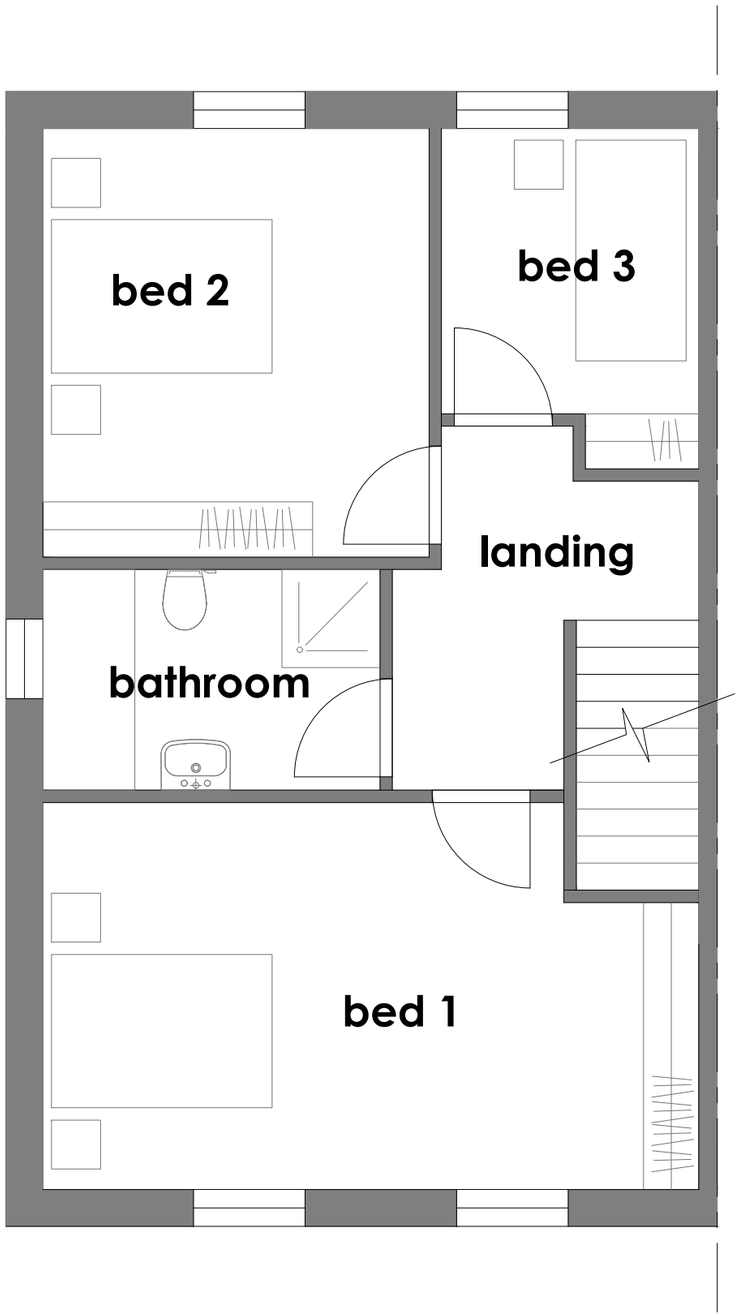

FIRST FLOOR

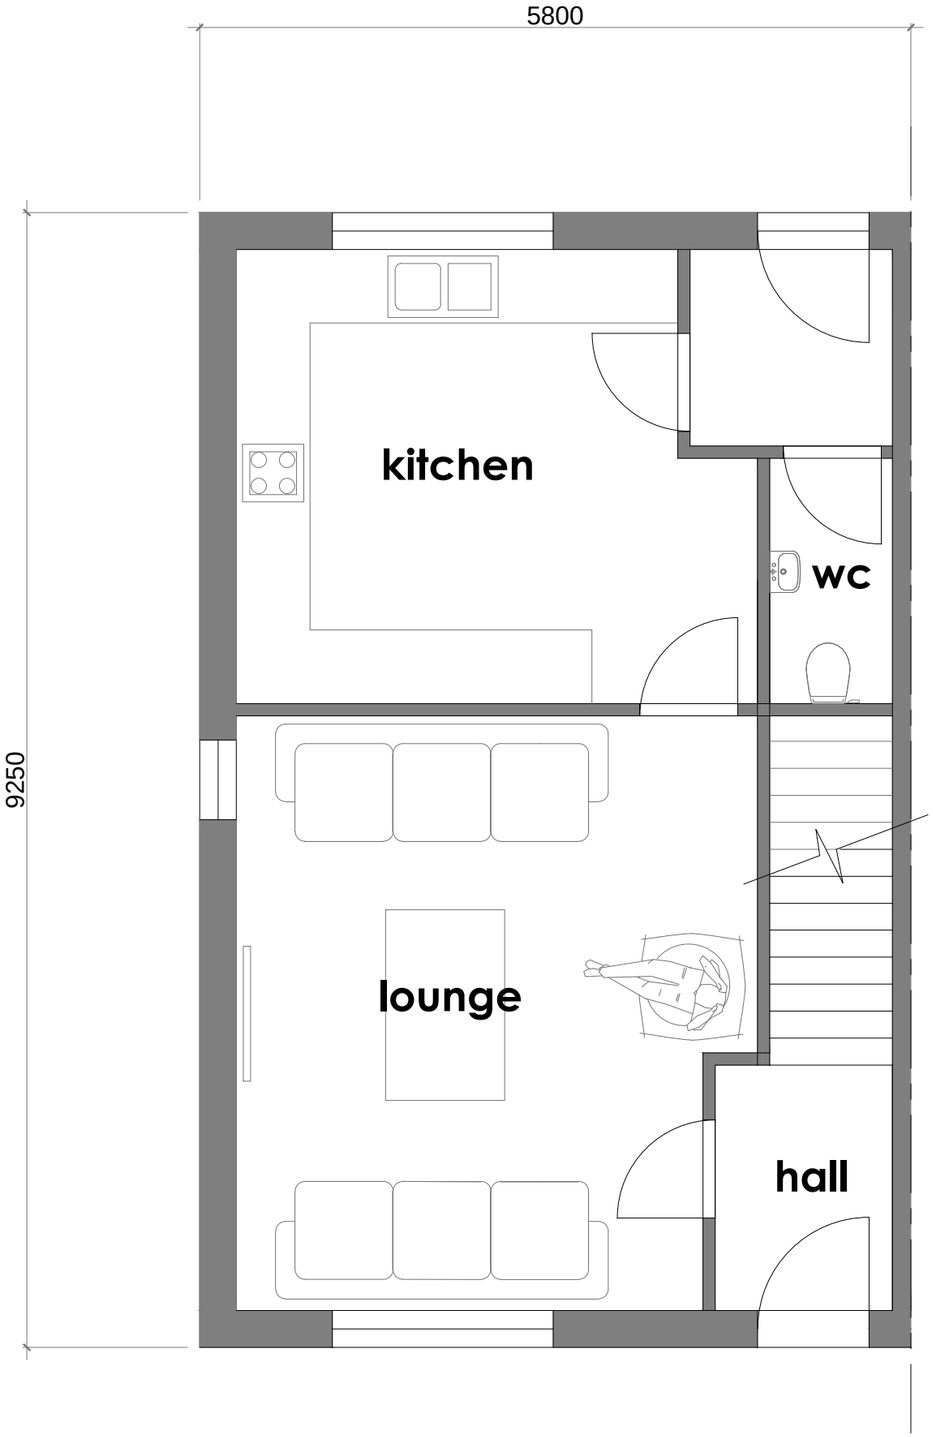

GROUND FLOOR

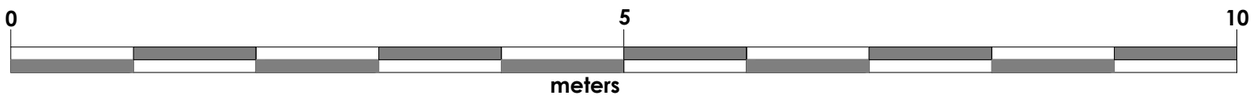

1 Parkside, Flockton
Erection of a two semi detached dwellings
Proposed Plans

17-660-03 rev 0
1:50 @ A3