
0m	**Scale 1:50**	4m
0m	**Scale 1:100**	8m
0m	**Scale 1:200**	16m
0m	**Scale 1:1250**	100m

[When to scale of original plan, bar = 8cm]

© Copyright Kirklees Metropolitan Council

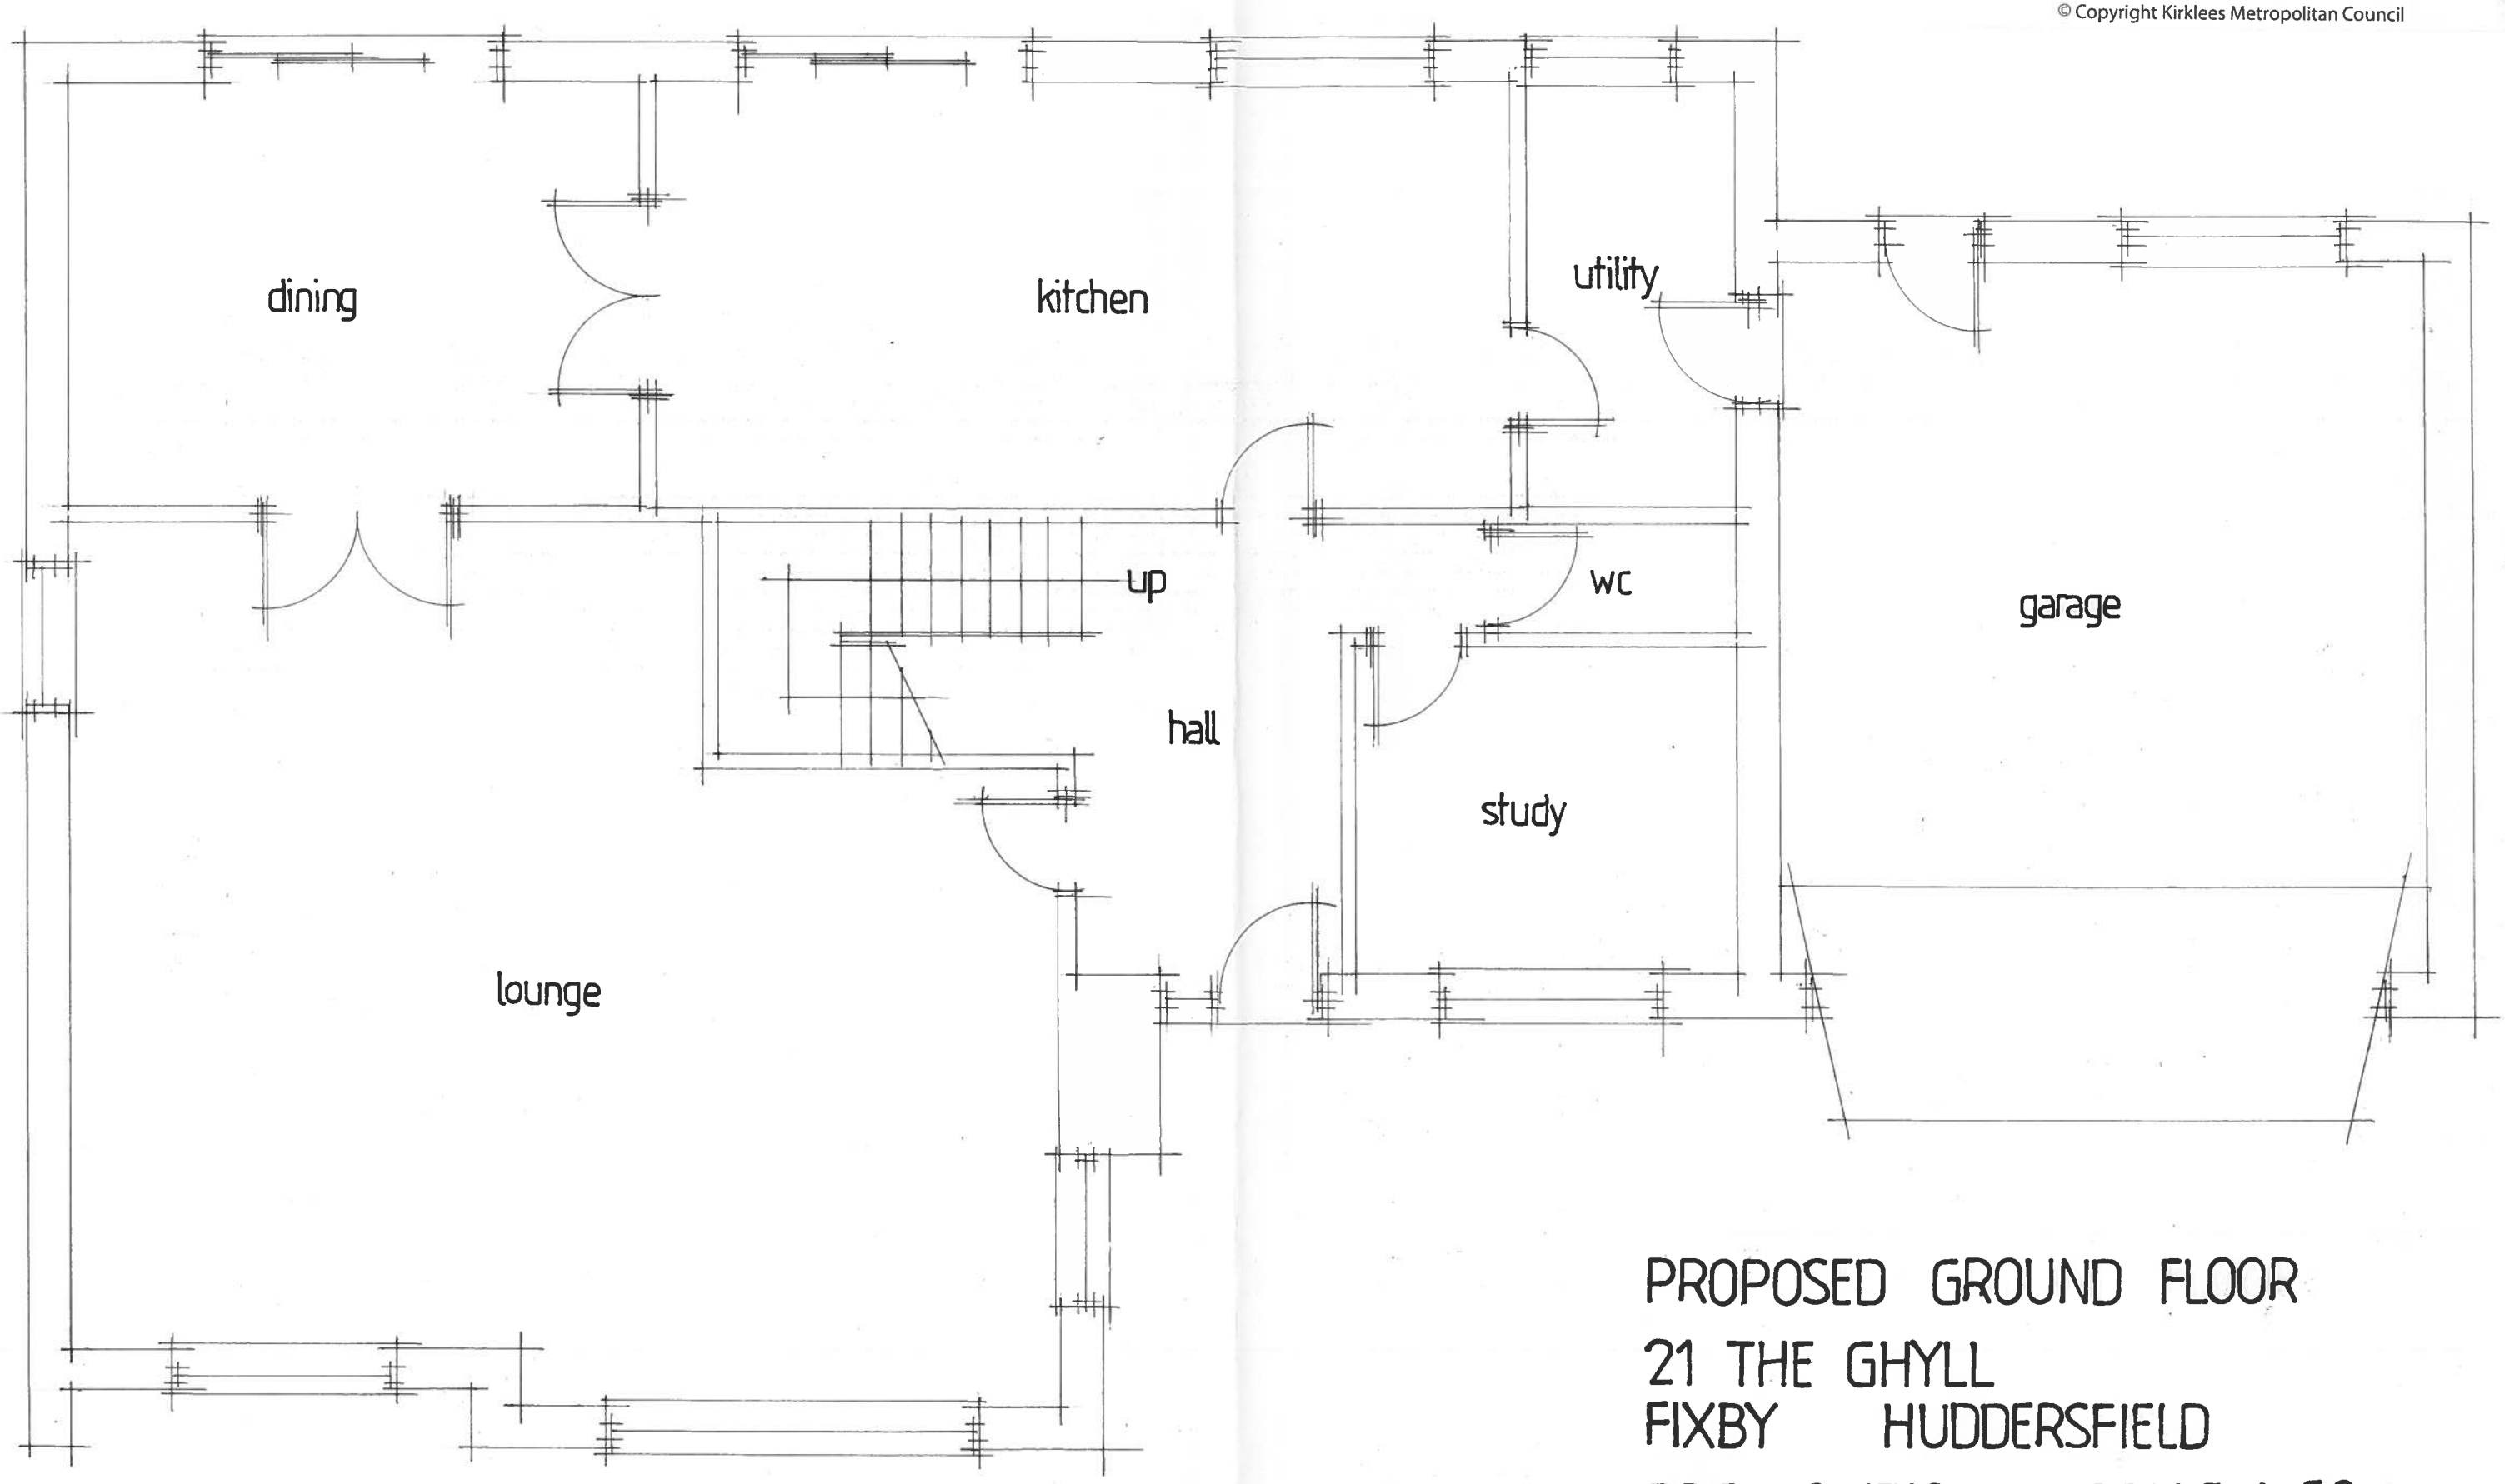

PROPOSED GROUND FLOOR
21 THE GHYLL
FIXBY HUDDERSFIELD

DRG NO 1710·3 SCALE 1·50