
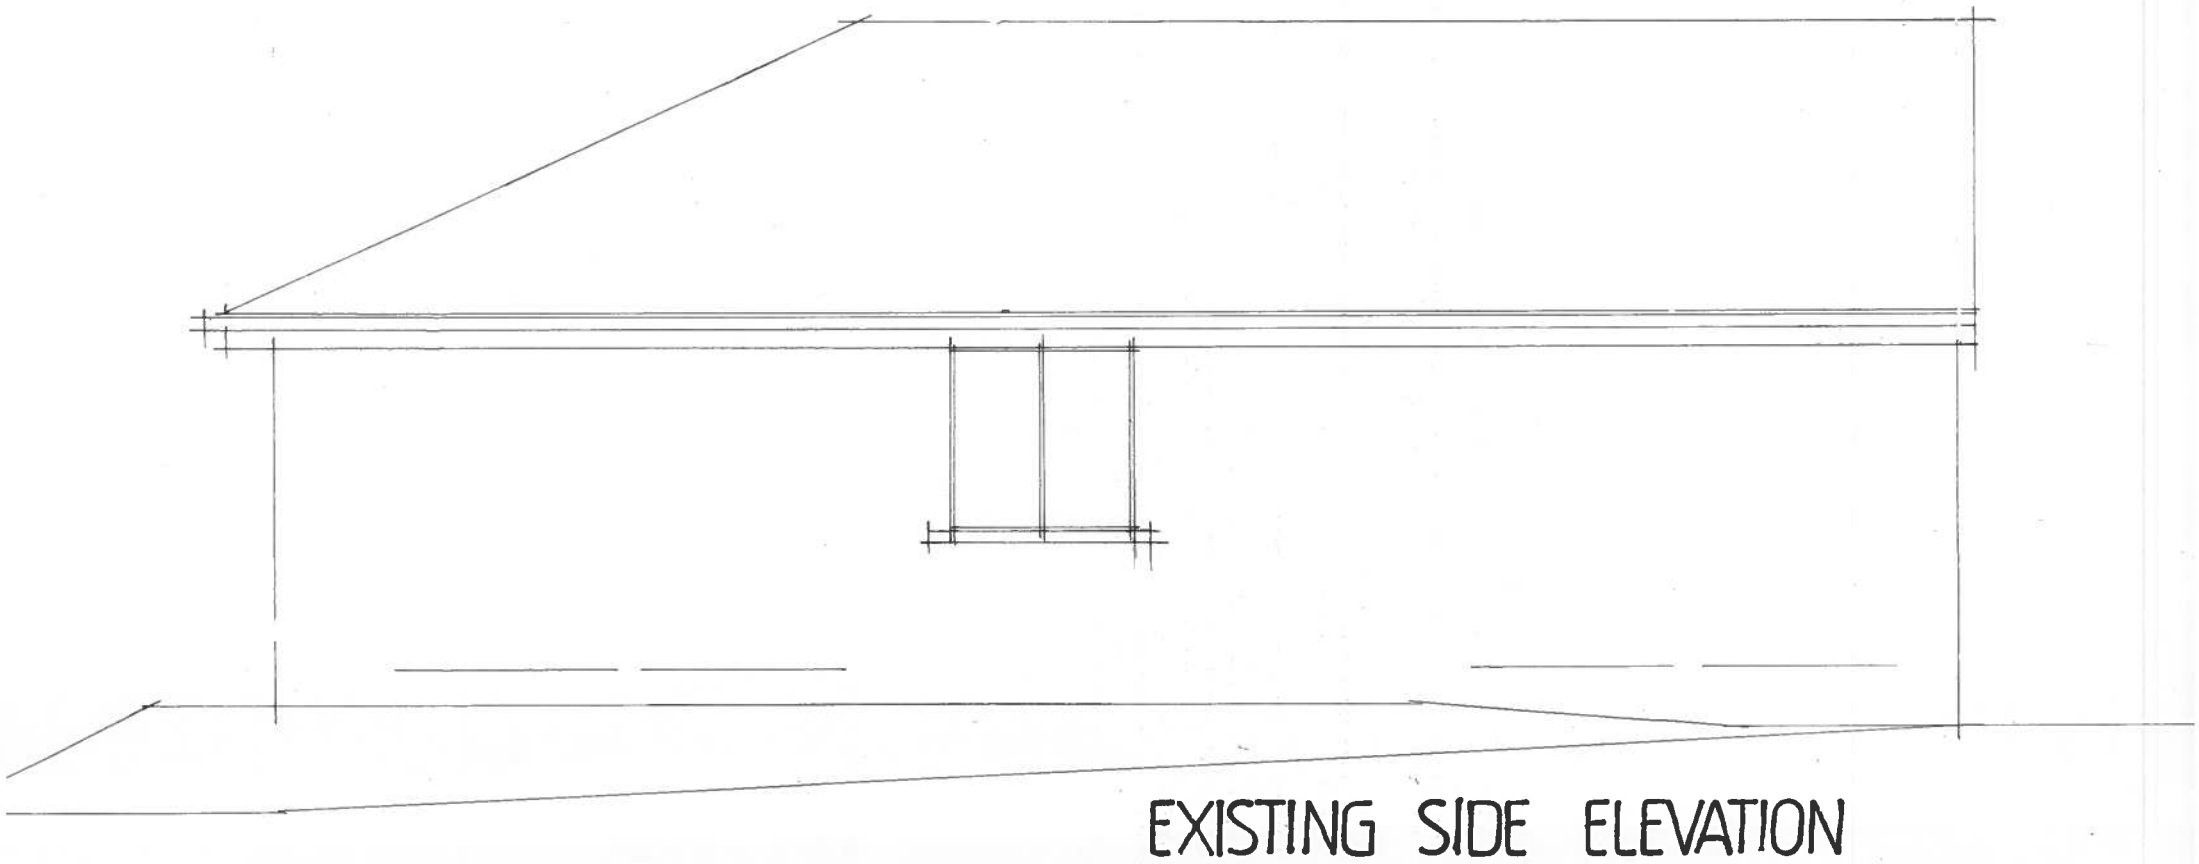


EXISTING SIDE ELEVATION

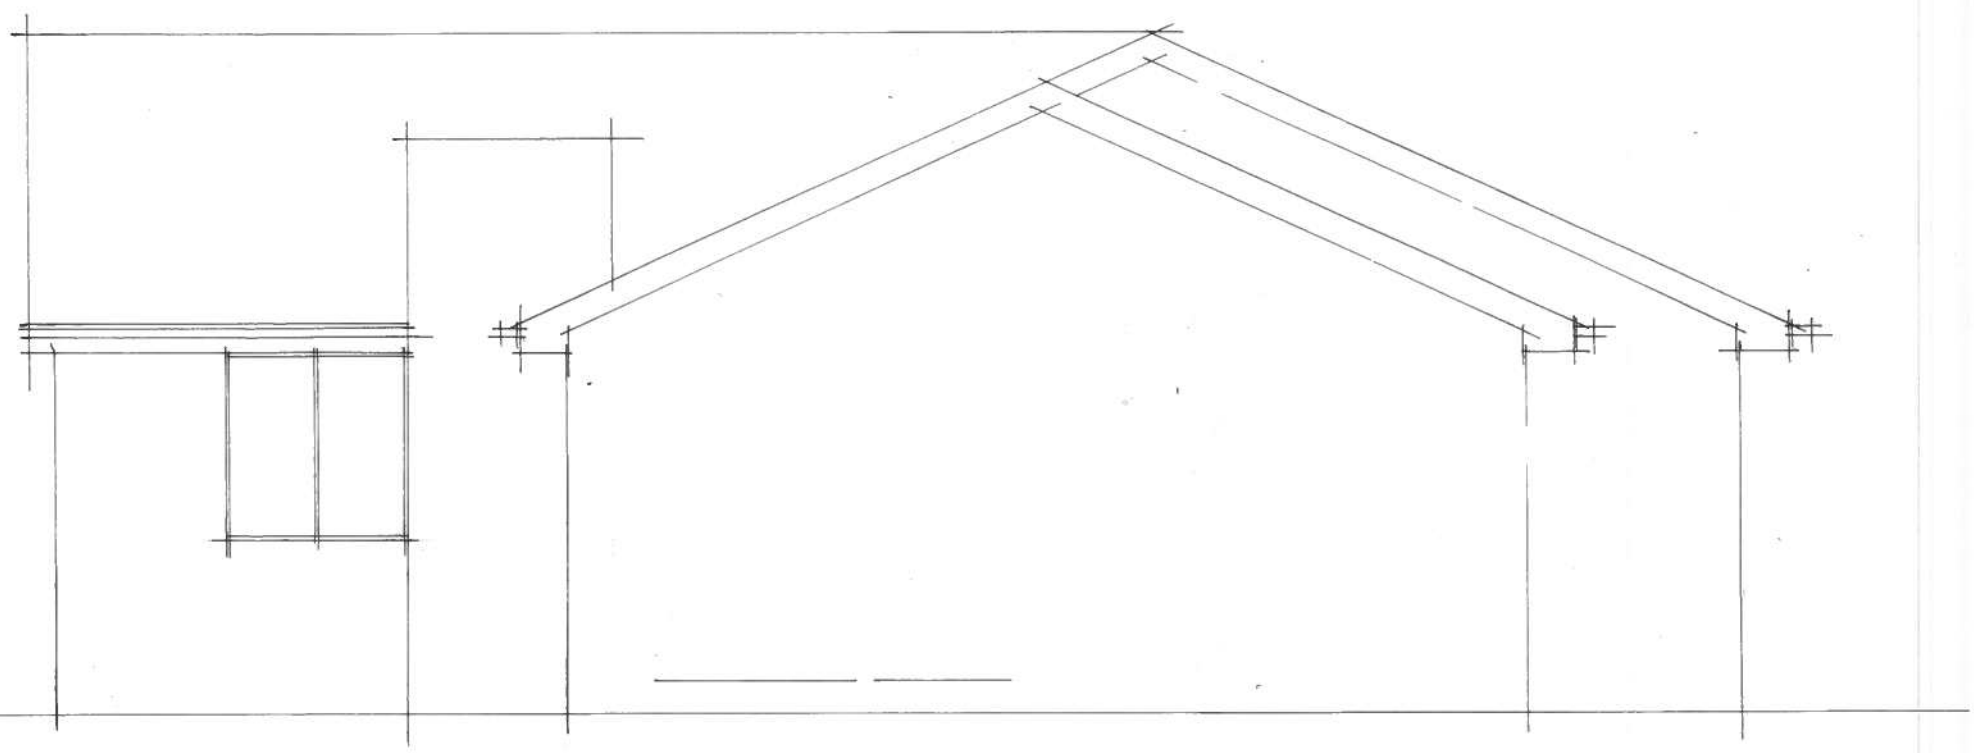

EXISTING SIDE ELEVATION

21 THE GHYLL
FIXBY HUDDERSFIELD

DRG NO 1710·6 SCALE 1·50

0m	**Scale 1:50**	4m
0m	**Scale 1:100**	8m
0m	**Scale 1:200**	16m
0m	**Scale 1:1250**	100m

[When to scale of original plan, bar = 8cm]

© Copyright Kirklees Metropolitan Council