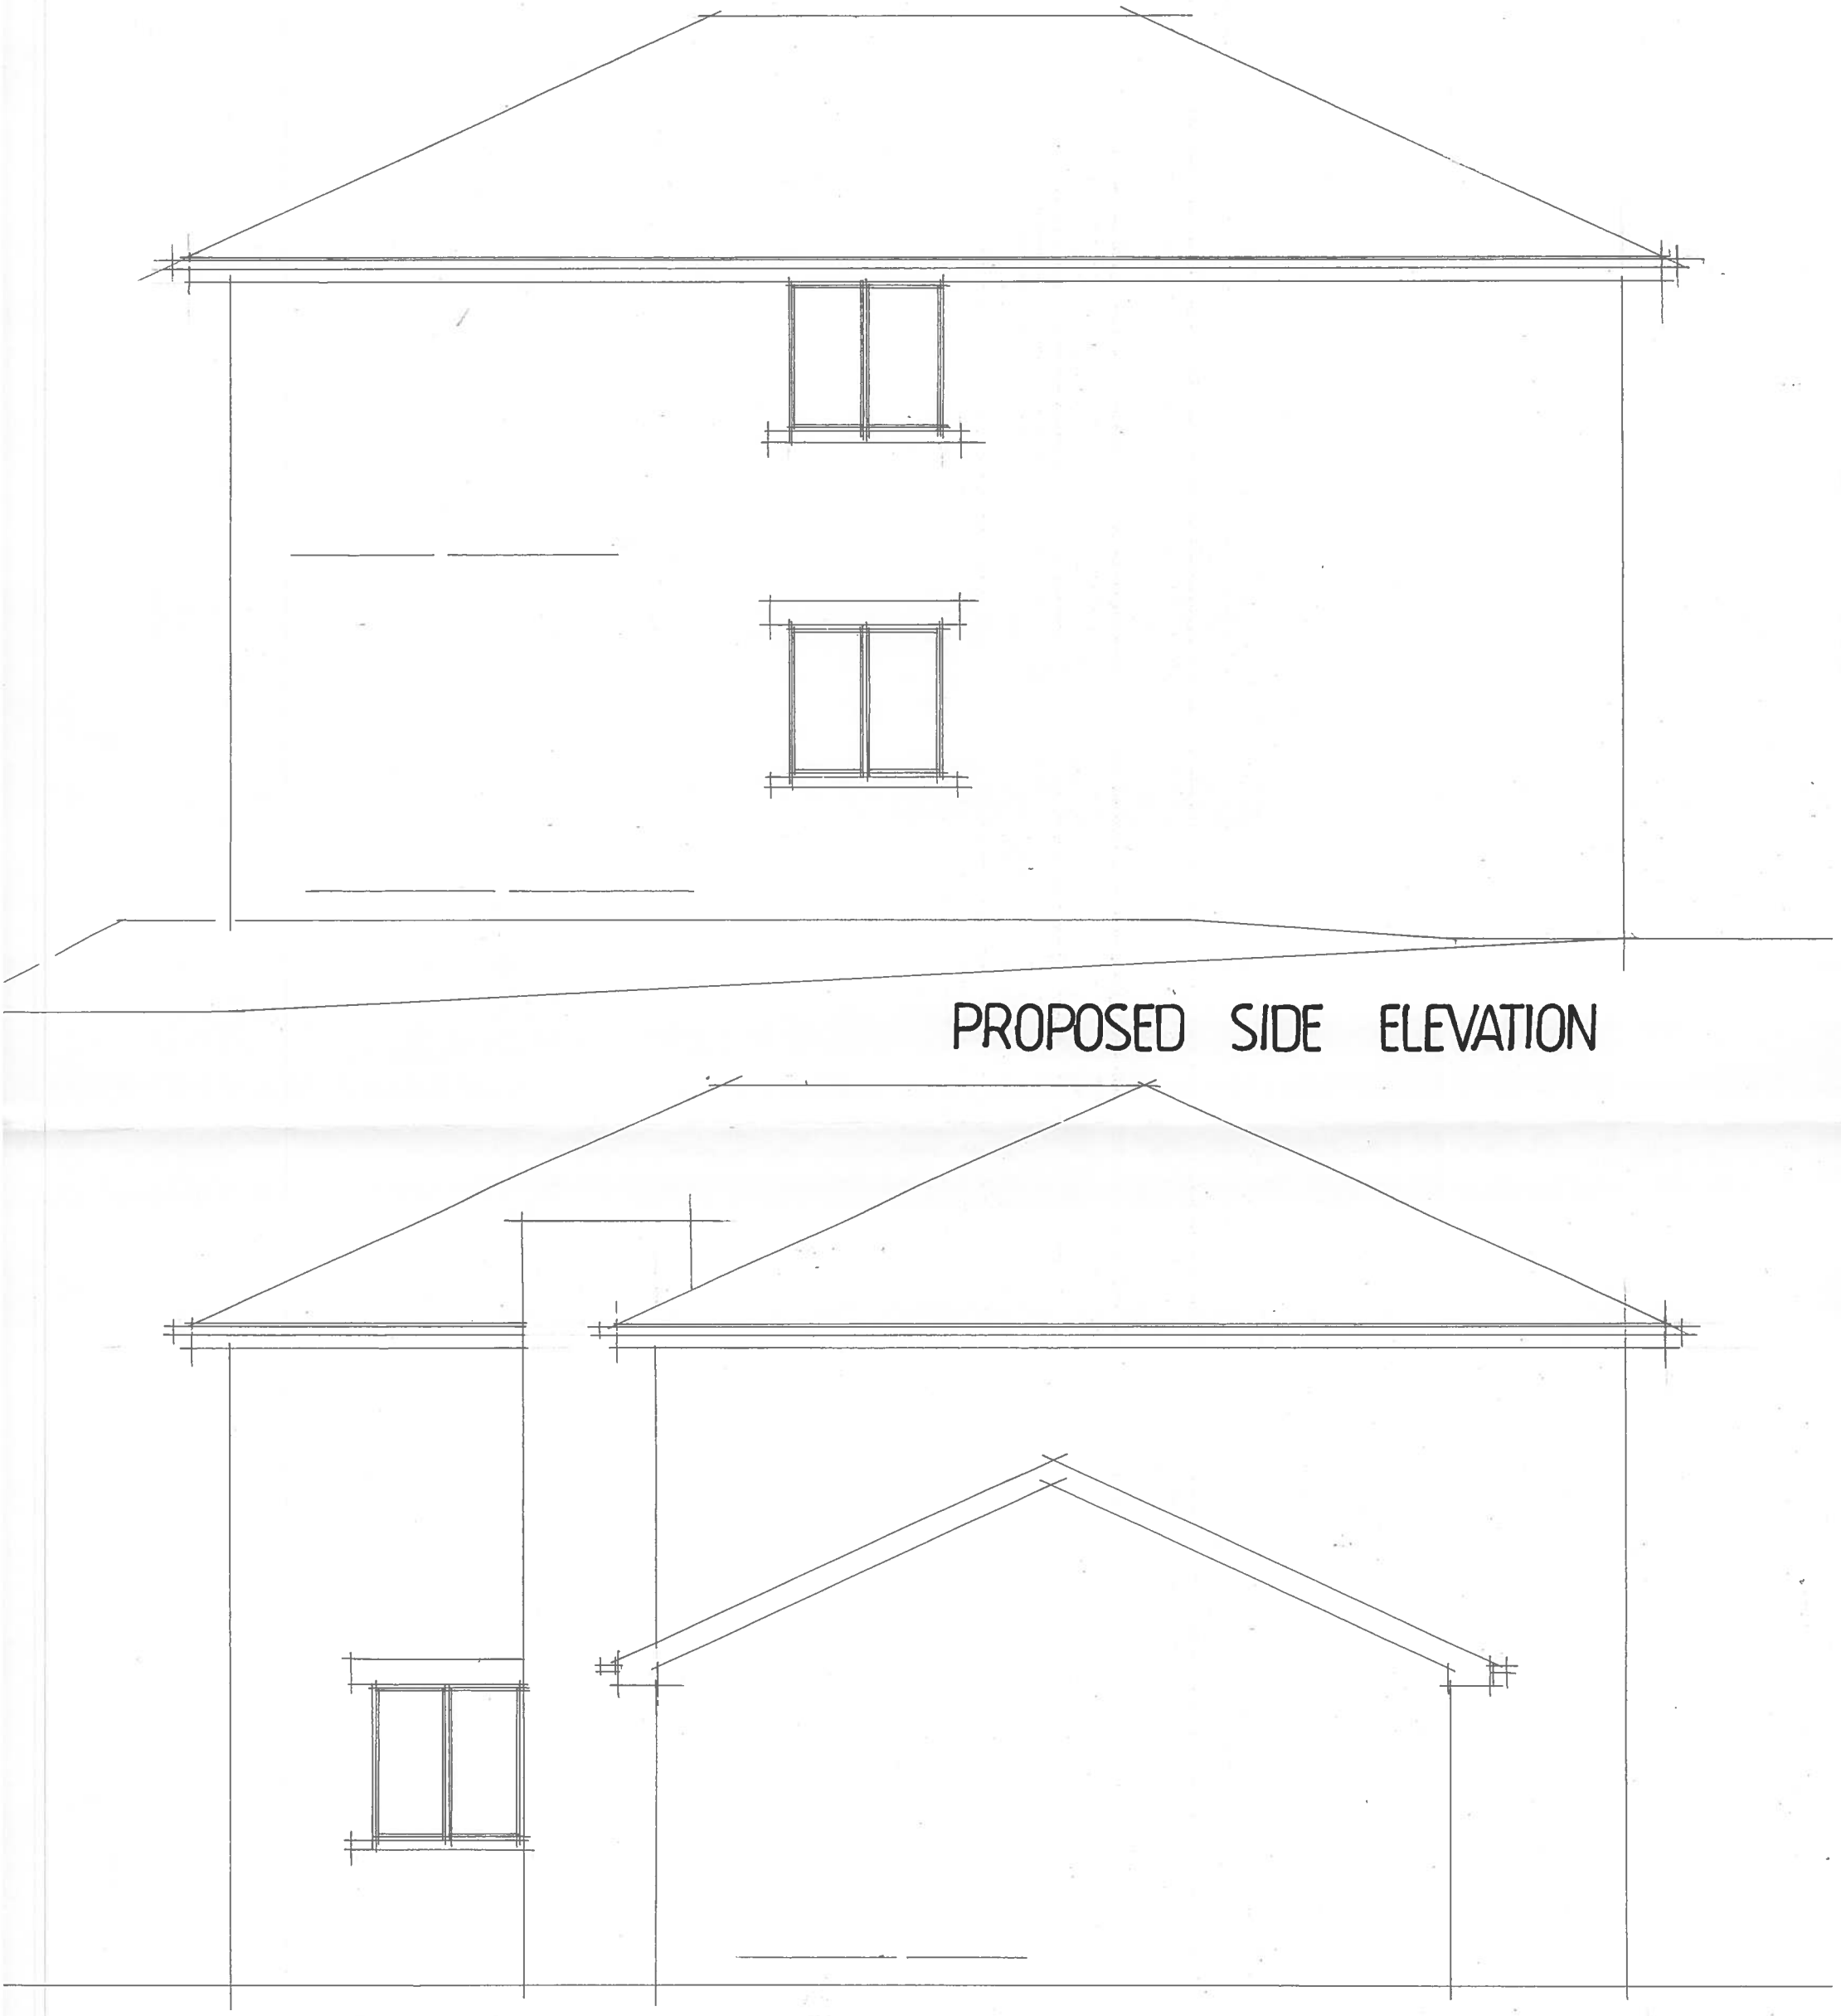


PROPOSED SIDE ELEVATION

0m Scale 1:50 4m
0m Scale 1:100 8m
0m Scale 1:200 16m
0m Scale 1:1250 100m

[When to scale of original plan, bar = 8cm]

© Copyright Kirklees Metropolitan Council

PROPOSED SIDE ELEVATION

21 THE GHYLL
FIXBY HUDDERSFIELD

DRG NO 1710·9 SCALE 1:50