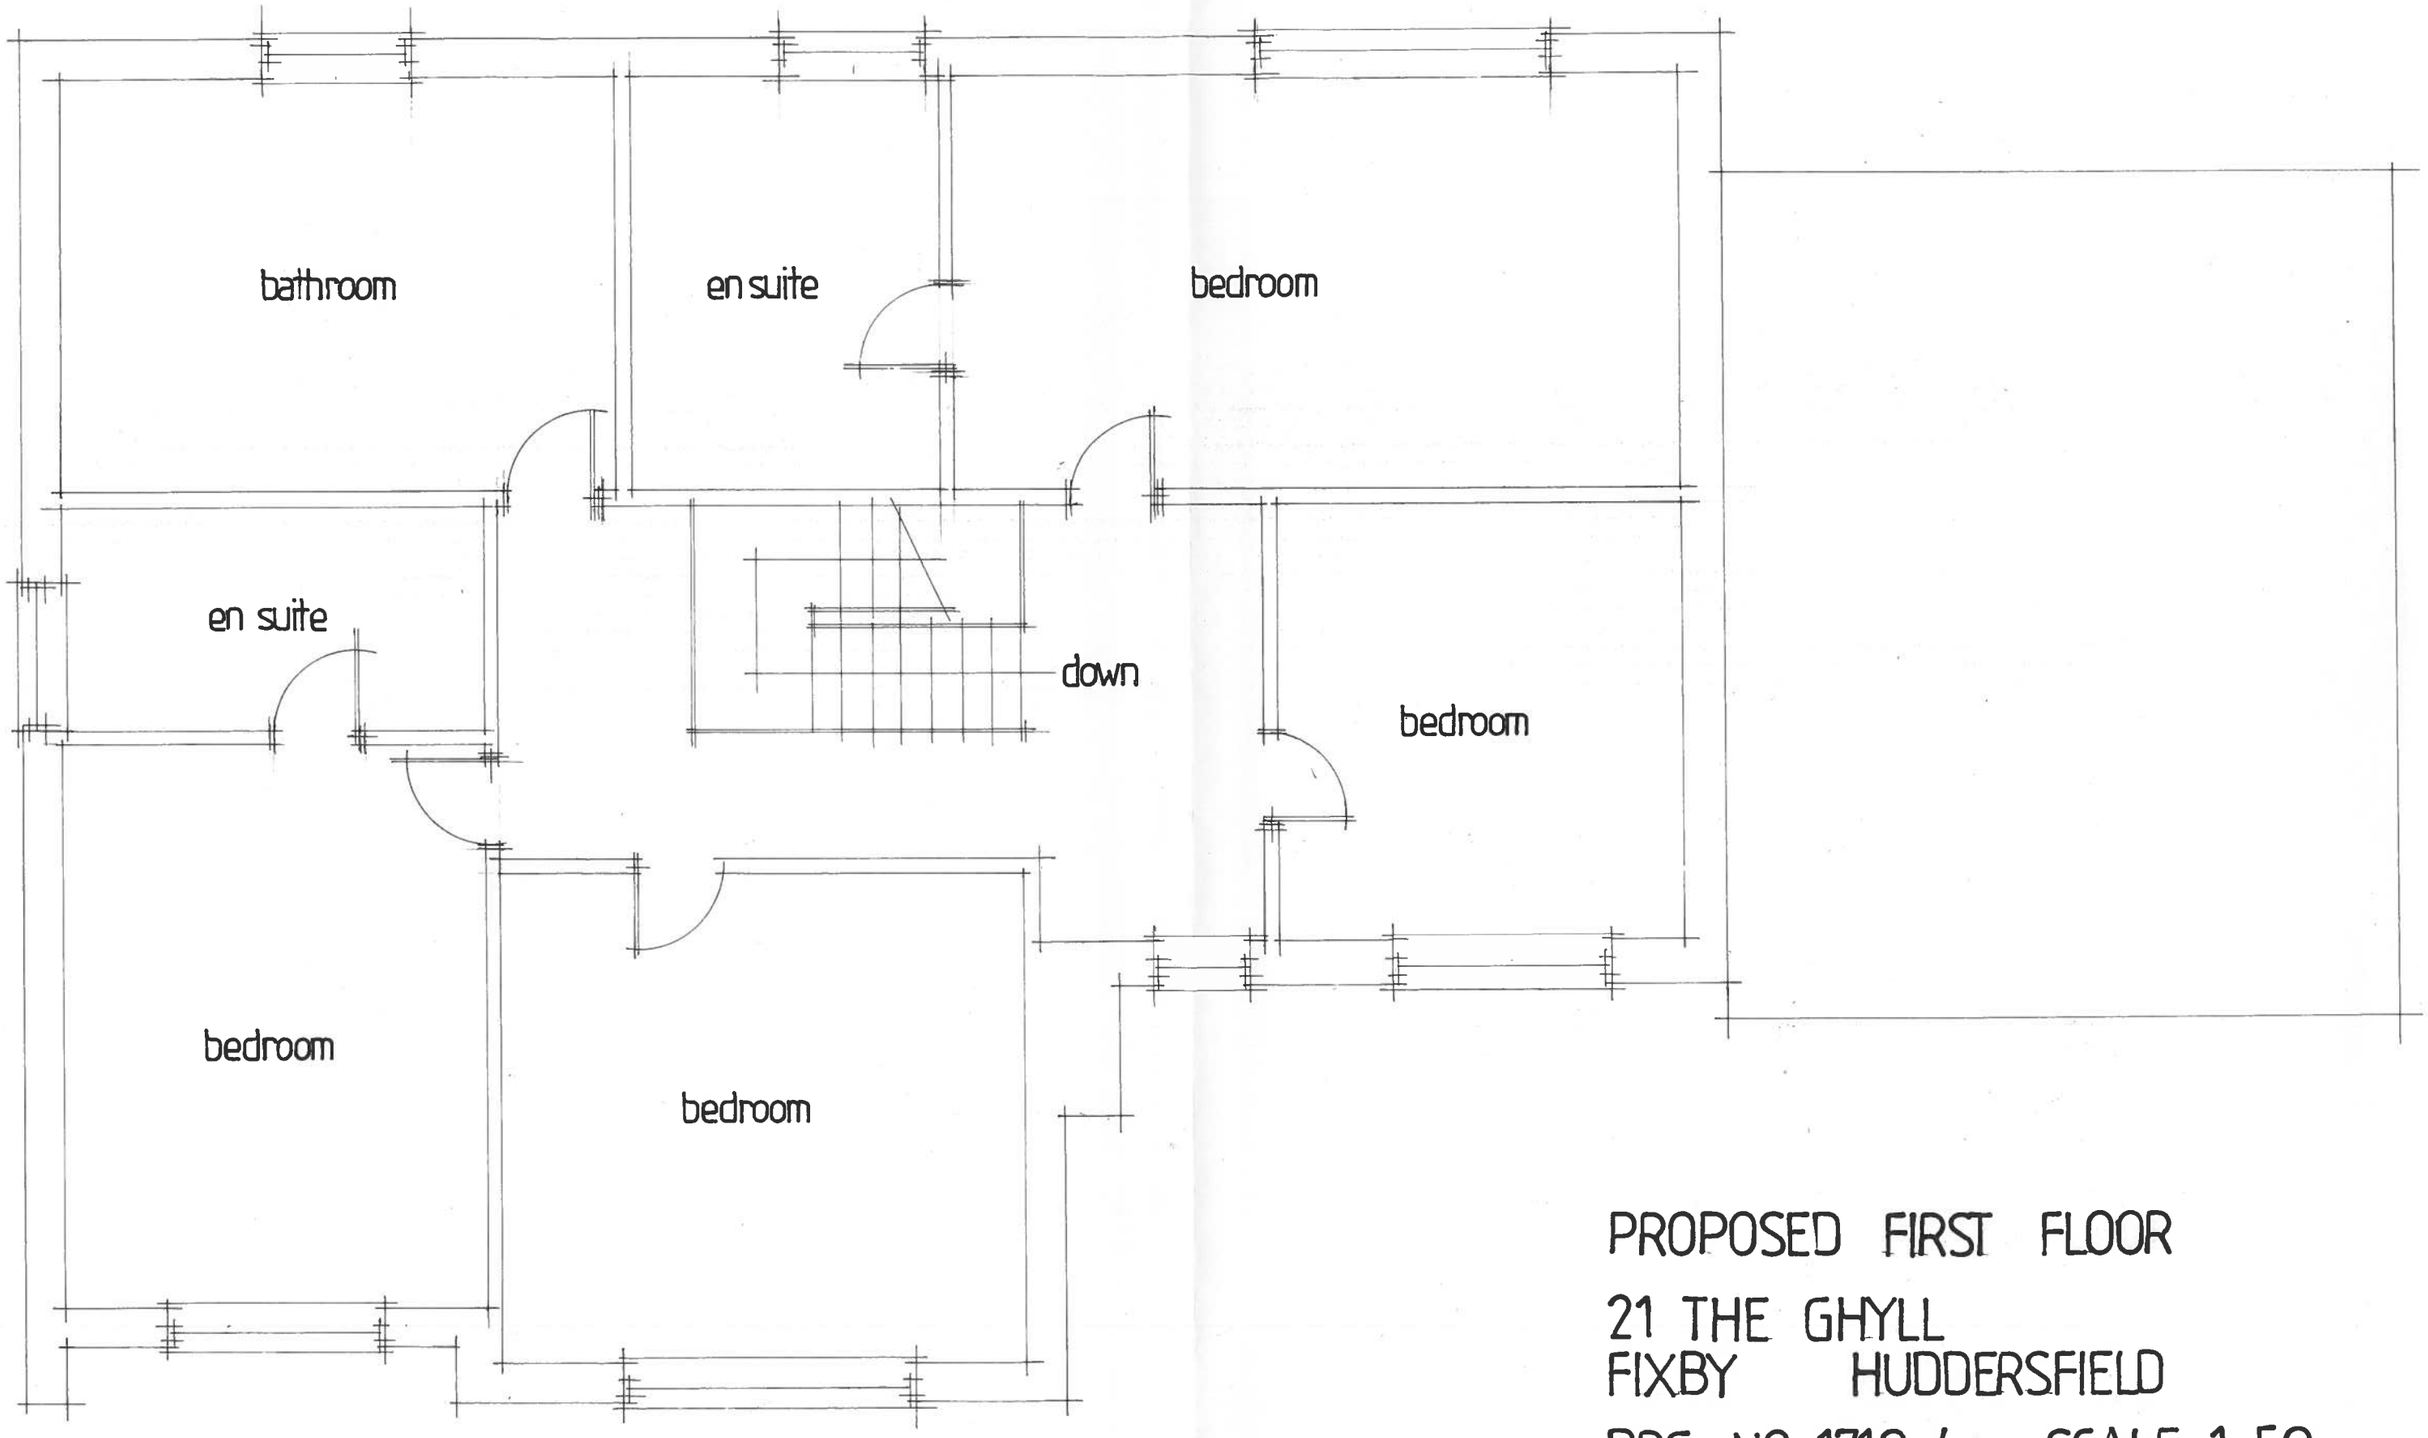


PROPOSED FIRST FLOOR

21 THE GHYLL
FIXBY HUDDERSFIELD

DRG NO 1710·4A SCALE 1·50